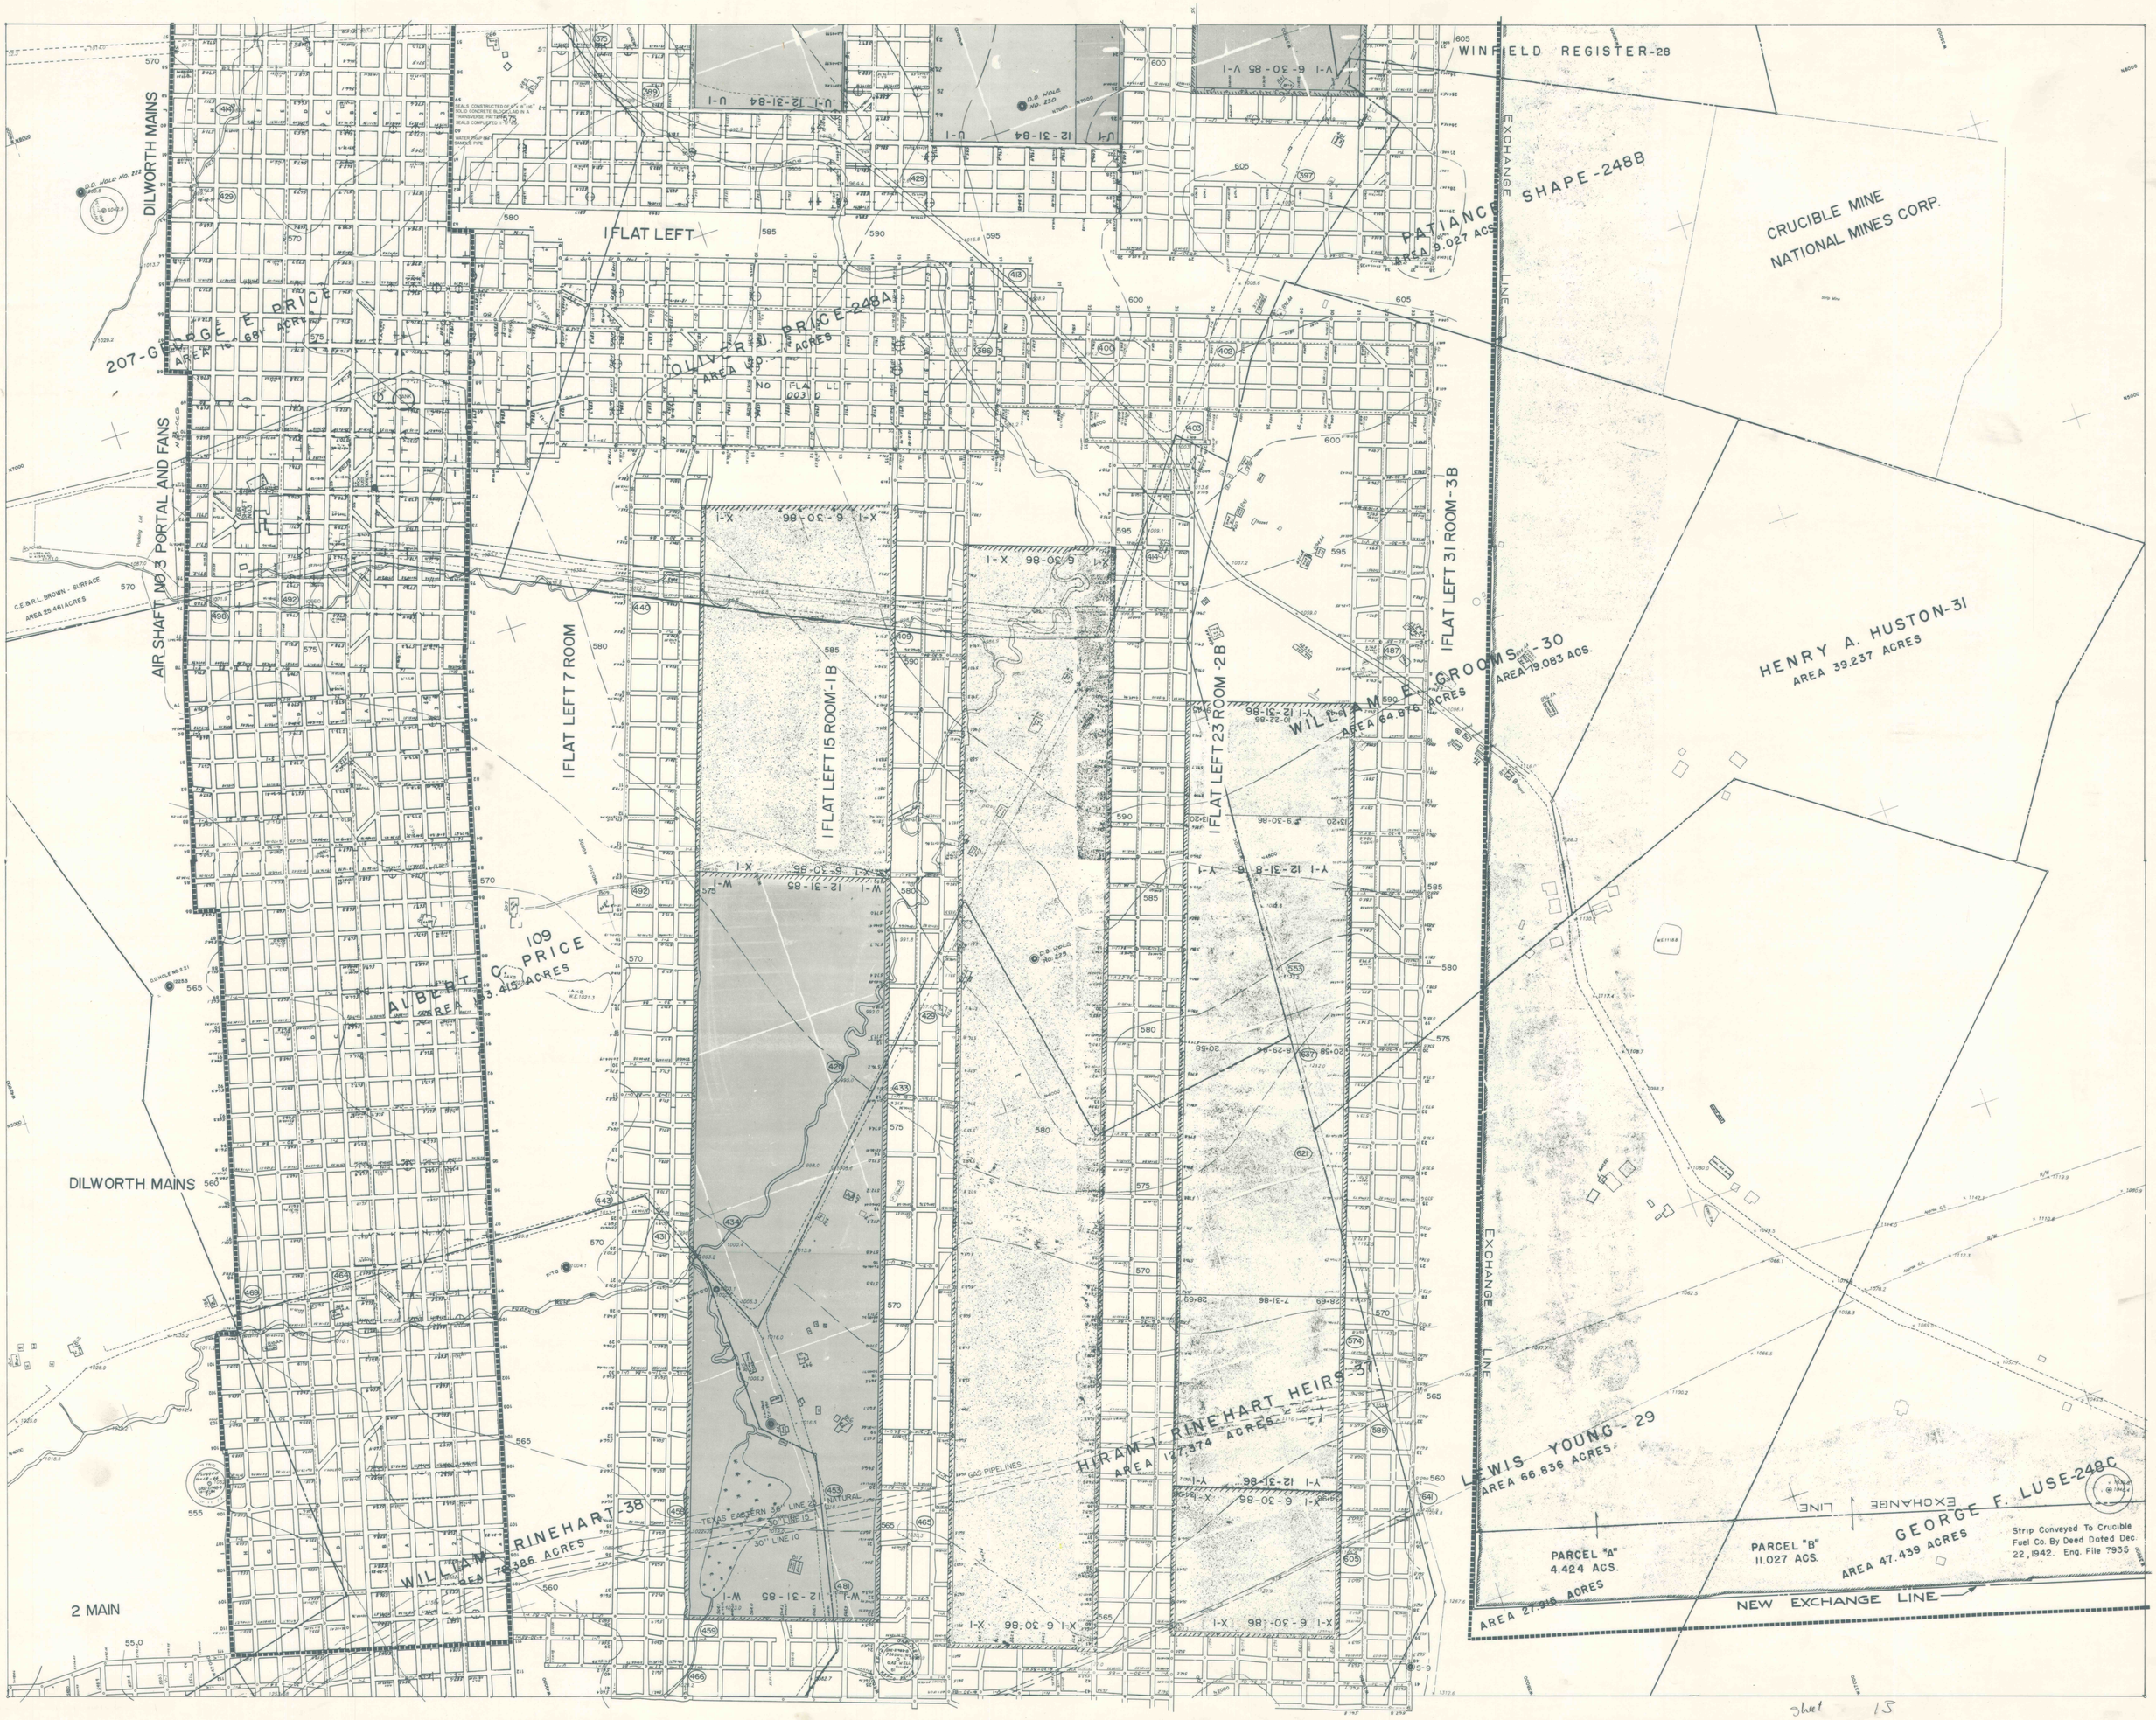

WINFIELD REGISTER-28
DILWORTH MAINS
IFLAT LEFT
PATIANCE SHAPE-248B
AREA 9.027 ACS
CRUCIBLE MINE
NATIONAL MINES CORP.
EXCHANGE LINE
207-GEORGE E. PRICE
OLIVER J. PRICE-248A
AIR SHAFT NO 3 PORTAL AND FANS
C.E.&R.L. BROWN - SURFACE
AREA 25.461 ACRES
IFLAT LEFT 7 ROOM
IFLAT LEFT 15 ROOM-1B
IFLAT LEFT 23 ROOM-2B
IFLAT LEFT 31 ROOM-3B
WILLIAM E. GROOMS-30
AREA 64.876 ACRES
AREA 19.083 ACS.
HENRY A. HUSTON-31
AREA 39.237 ACRES
ALBERT C. PRICE 109
AREA 133.415 ACRES
DILWORTH MAINS
HIRAM I. RINEHART HEIRS-37
AREA 127.374 ACRES
LEWIS YOUNG-29
AREA 66.836 ACRES
WILLIAM RINEHART-38
AREA 78.386 ACRES
GAS PIPELINES
TEXAS EASTERN 36" LINE 25
30" LINE 15
30" LINE 10
NATURAL
GEORGE F. LUSE-248C
AREA 47.439 ACRES
PARCEL "A"
4.424 ACS.
PARCEL "B"
11.027 ACS.
AREA 27.915 ACRES
Strip Conveyed To Crucible Fuel Co. By Deed Dated Dec. 22, 1942. Eng. File 7935
NEW EXCHANGE LINE
2 MAIN

sheet 13