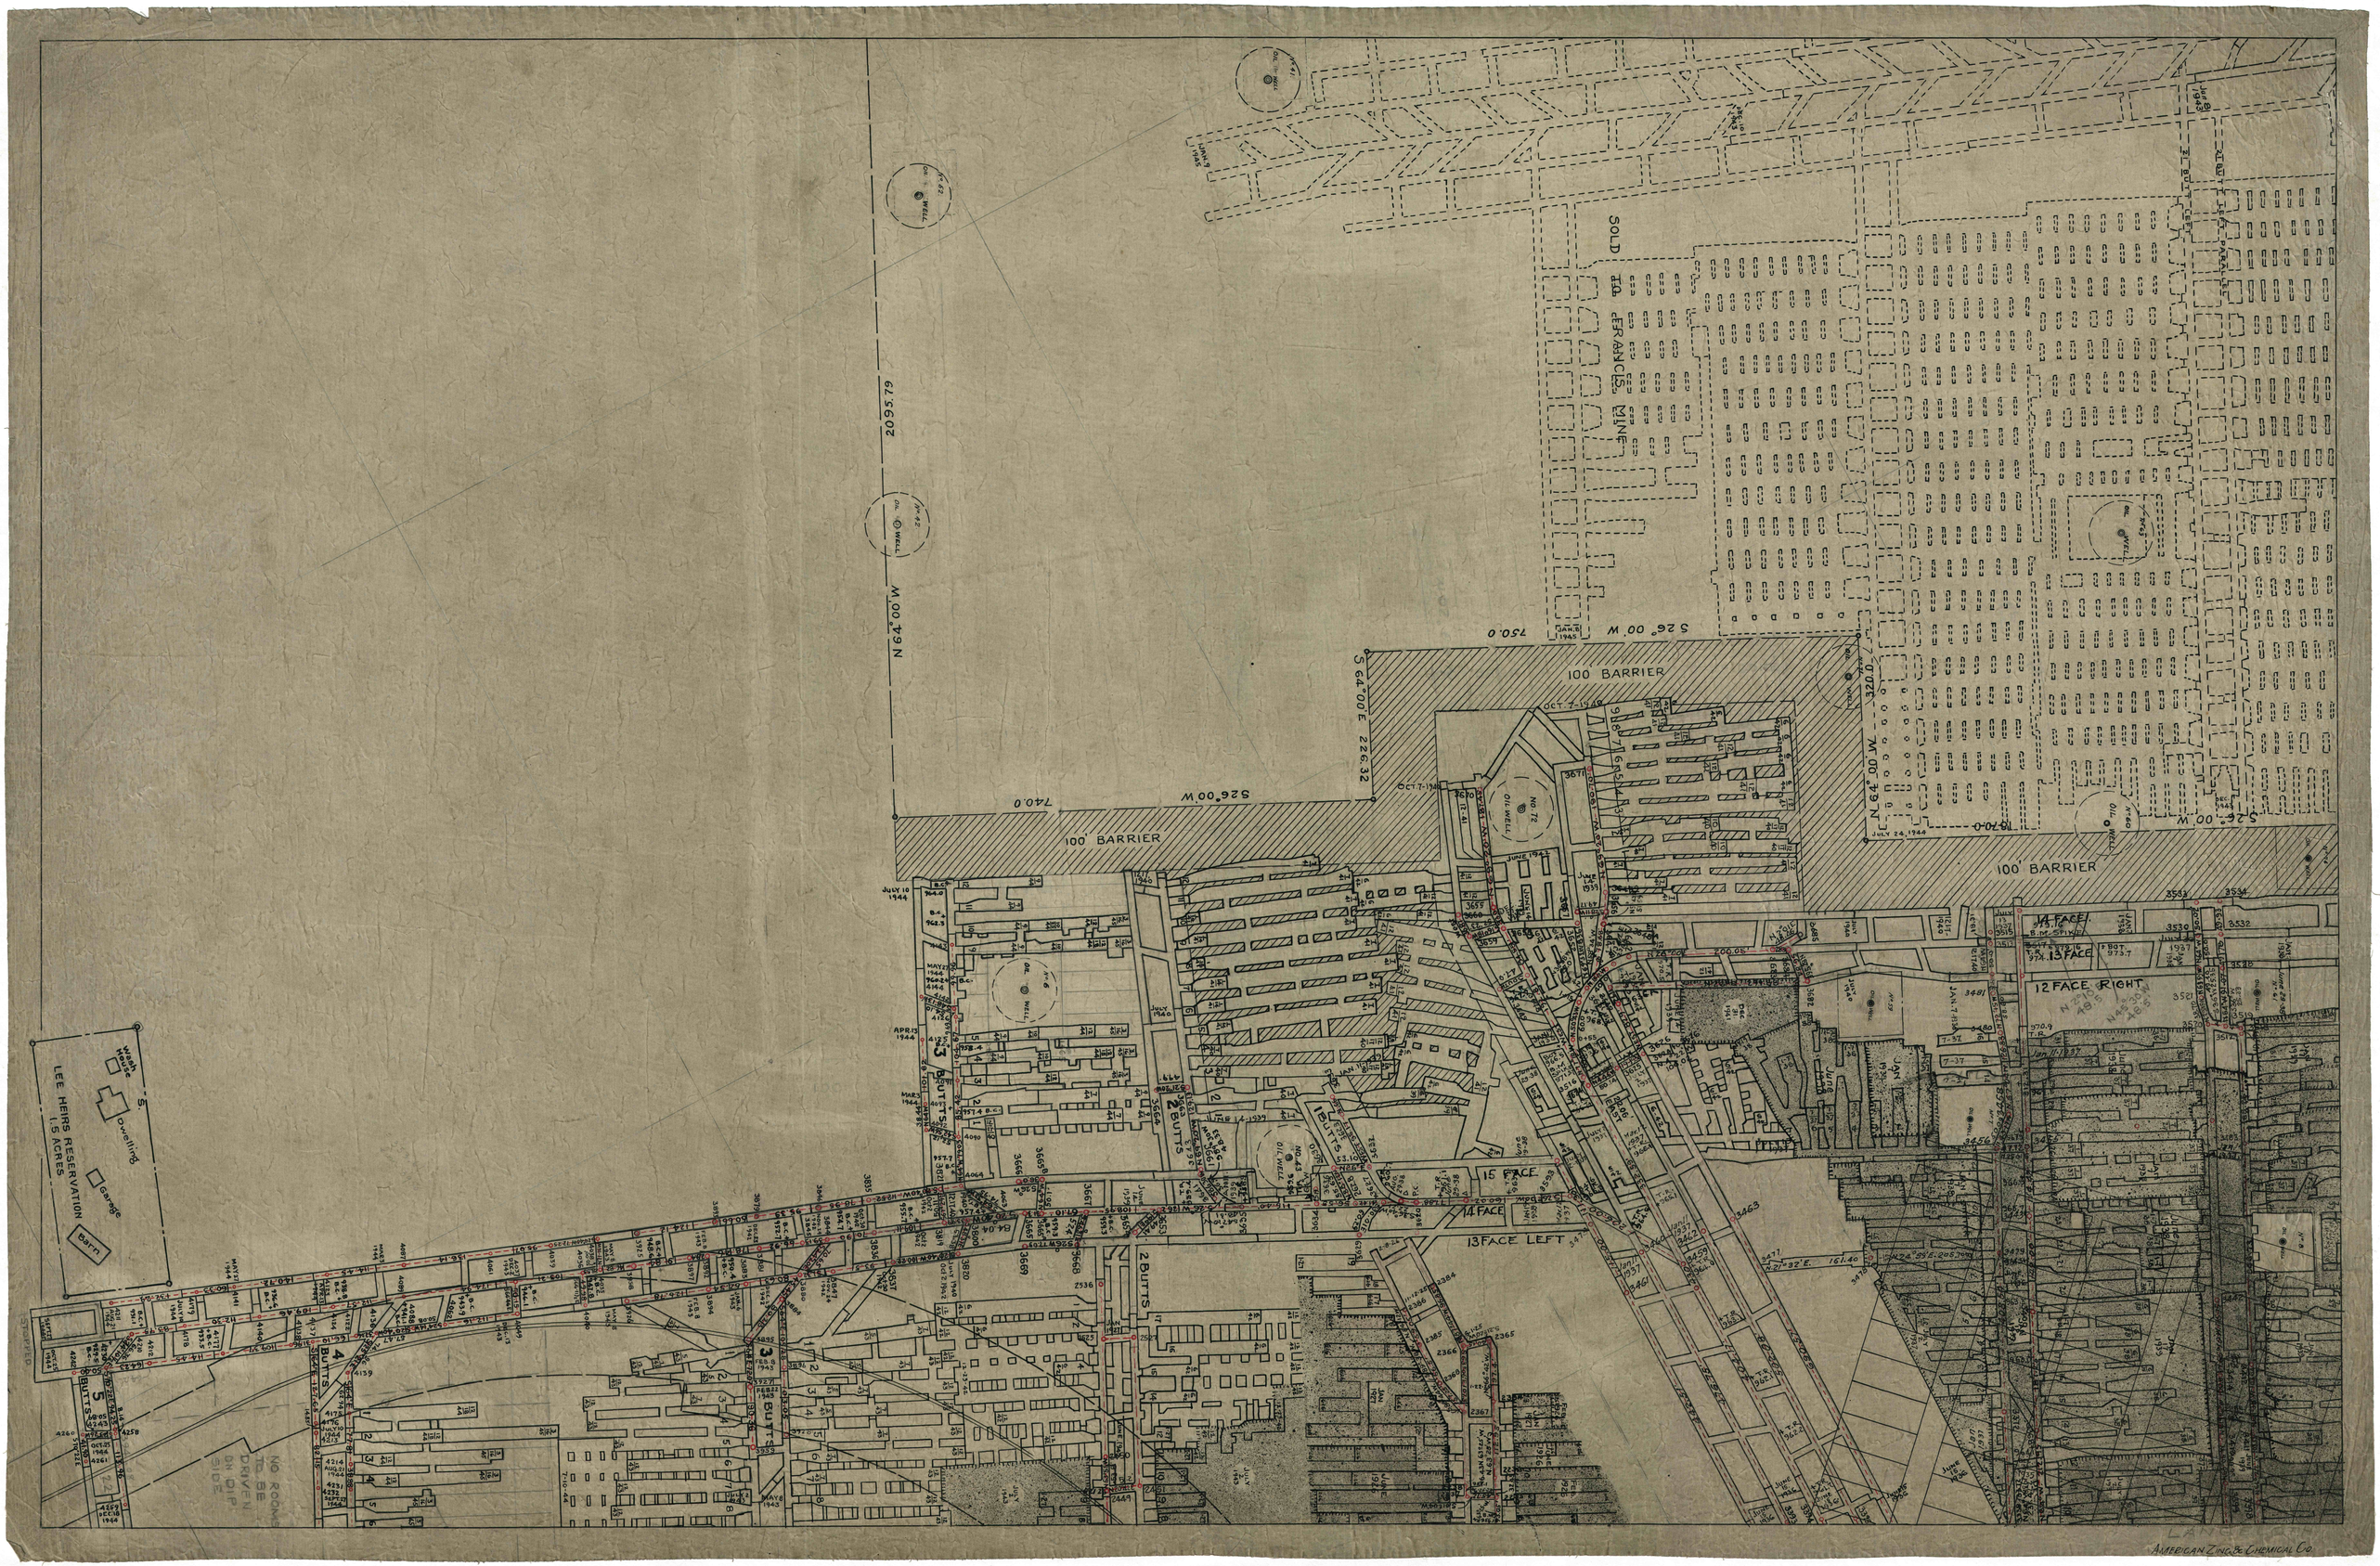

SOLD TO FRANCIS MINE
100' BARRIER
100' BARRIER
100' BARRIER
S 26° 00' W
S 64° 00' E 226.32
N 64° 00' W
2095.79
750.0
740.0
12 FACE RIGHT
13 FACE LEFT
14 FACE
15 FACE
1 BUTTS
2 BUTTS
3 BUTTS
4 BUTTS
5 BUTTS
LEE HEIRS RESERVATION 1.5 ACRES
Wash House
Dwelling
Garage
Barn
NO ROOMS TO BE DRIVEN ON DIP SIDE
AMERICAN ZINC & CHEMICAL CO.