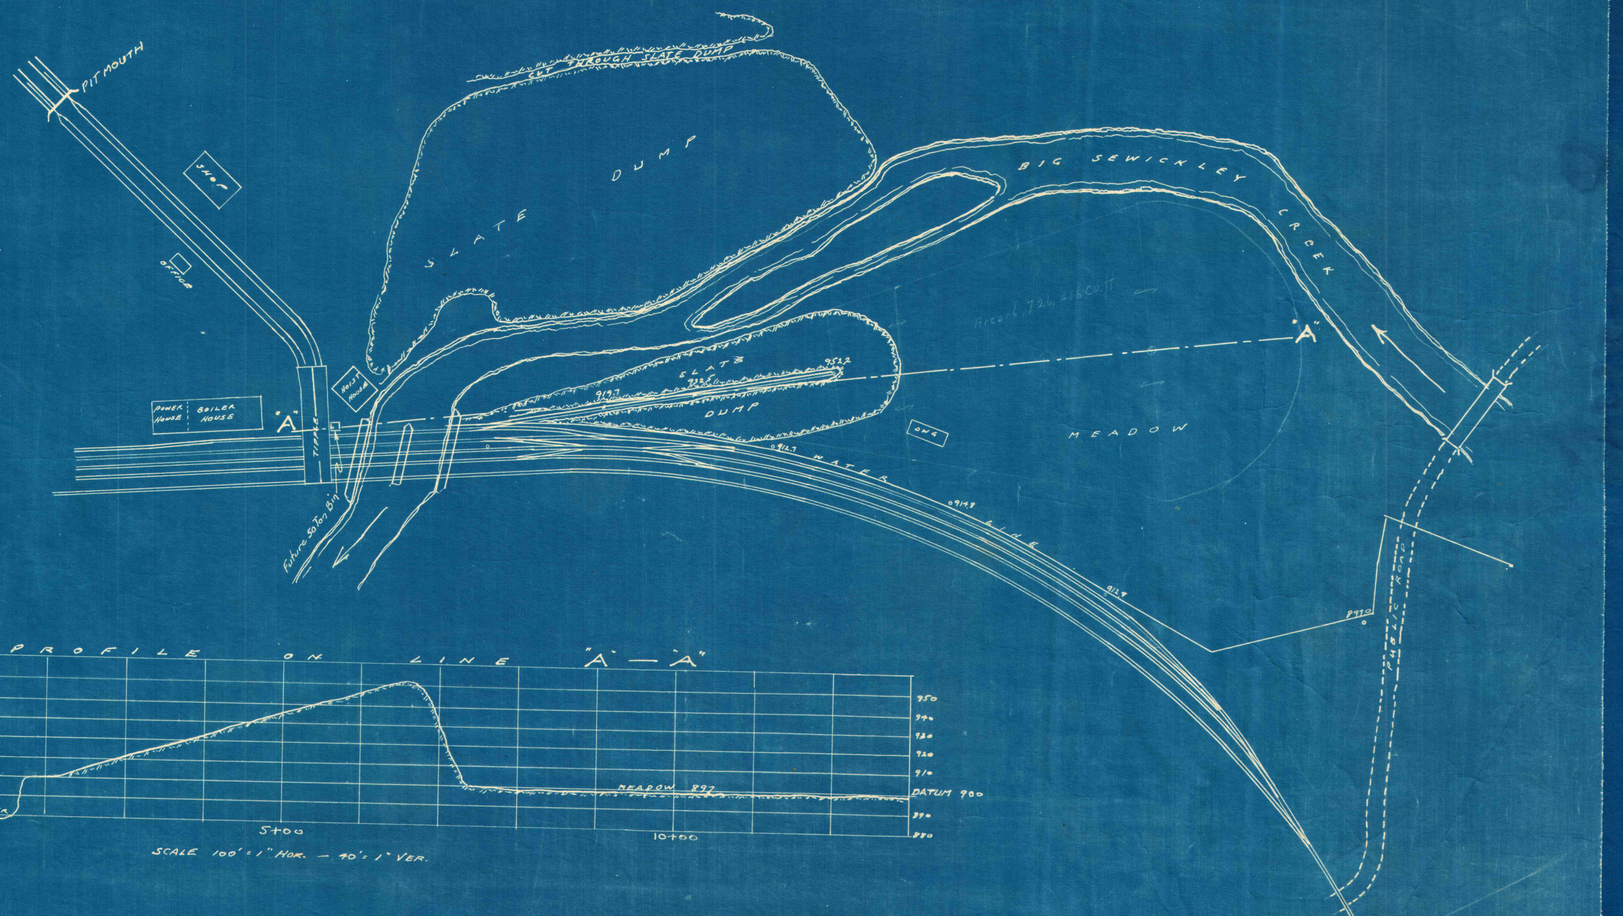TOPOGRAPICAL MAP
OF SURFACE ADJACENT TO
TIPPLE MAGEE MINE
WESTMORELAND COAL CO
SCALE 100' = 1" NOV 17. 1937
ENG. DEPT. IRWIN. PA.
SURVEY NOTES VOL. 195 P. 69