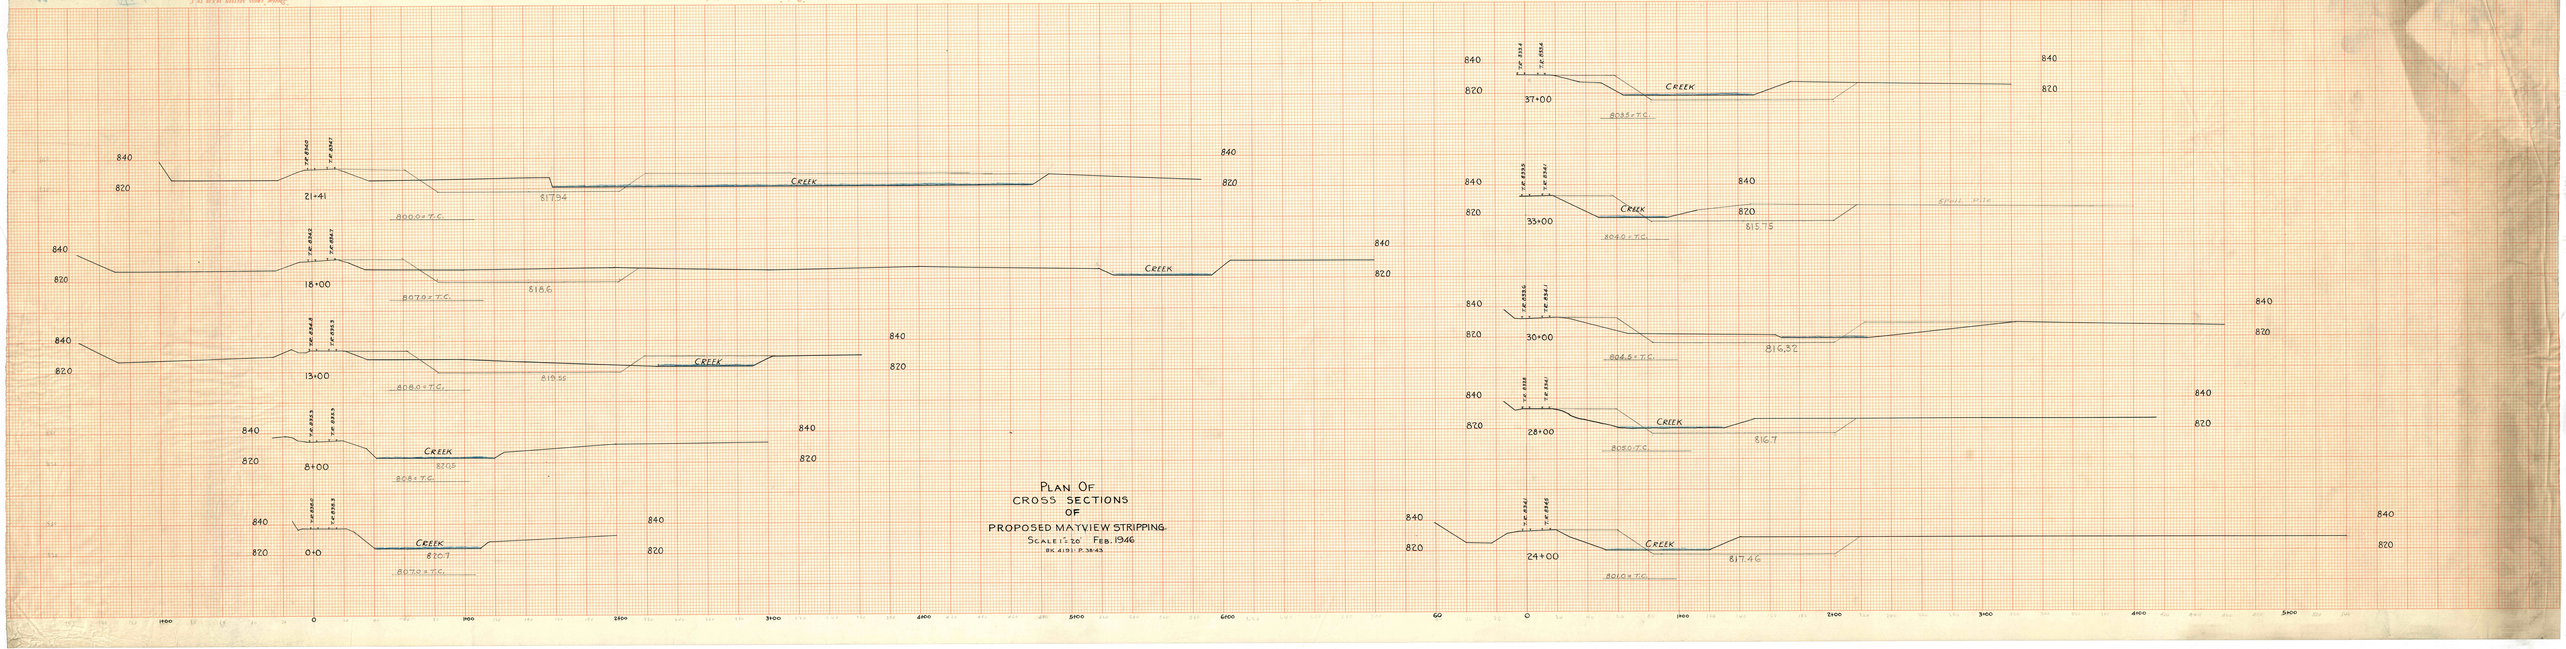

PLAN OF
CROSS SECTIONS
OF
PROPOSED MATVIEW STRIPPING
SCALE 1"=20' FEB. 1946
BK. 4191 P. 38-43