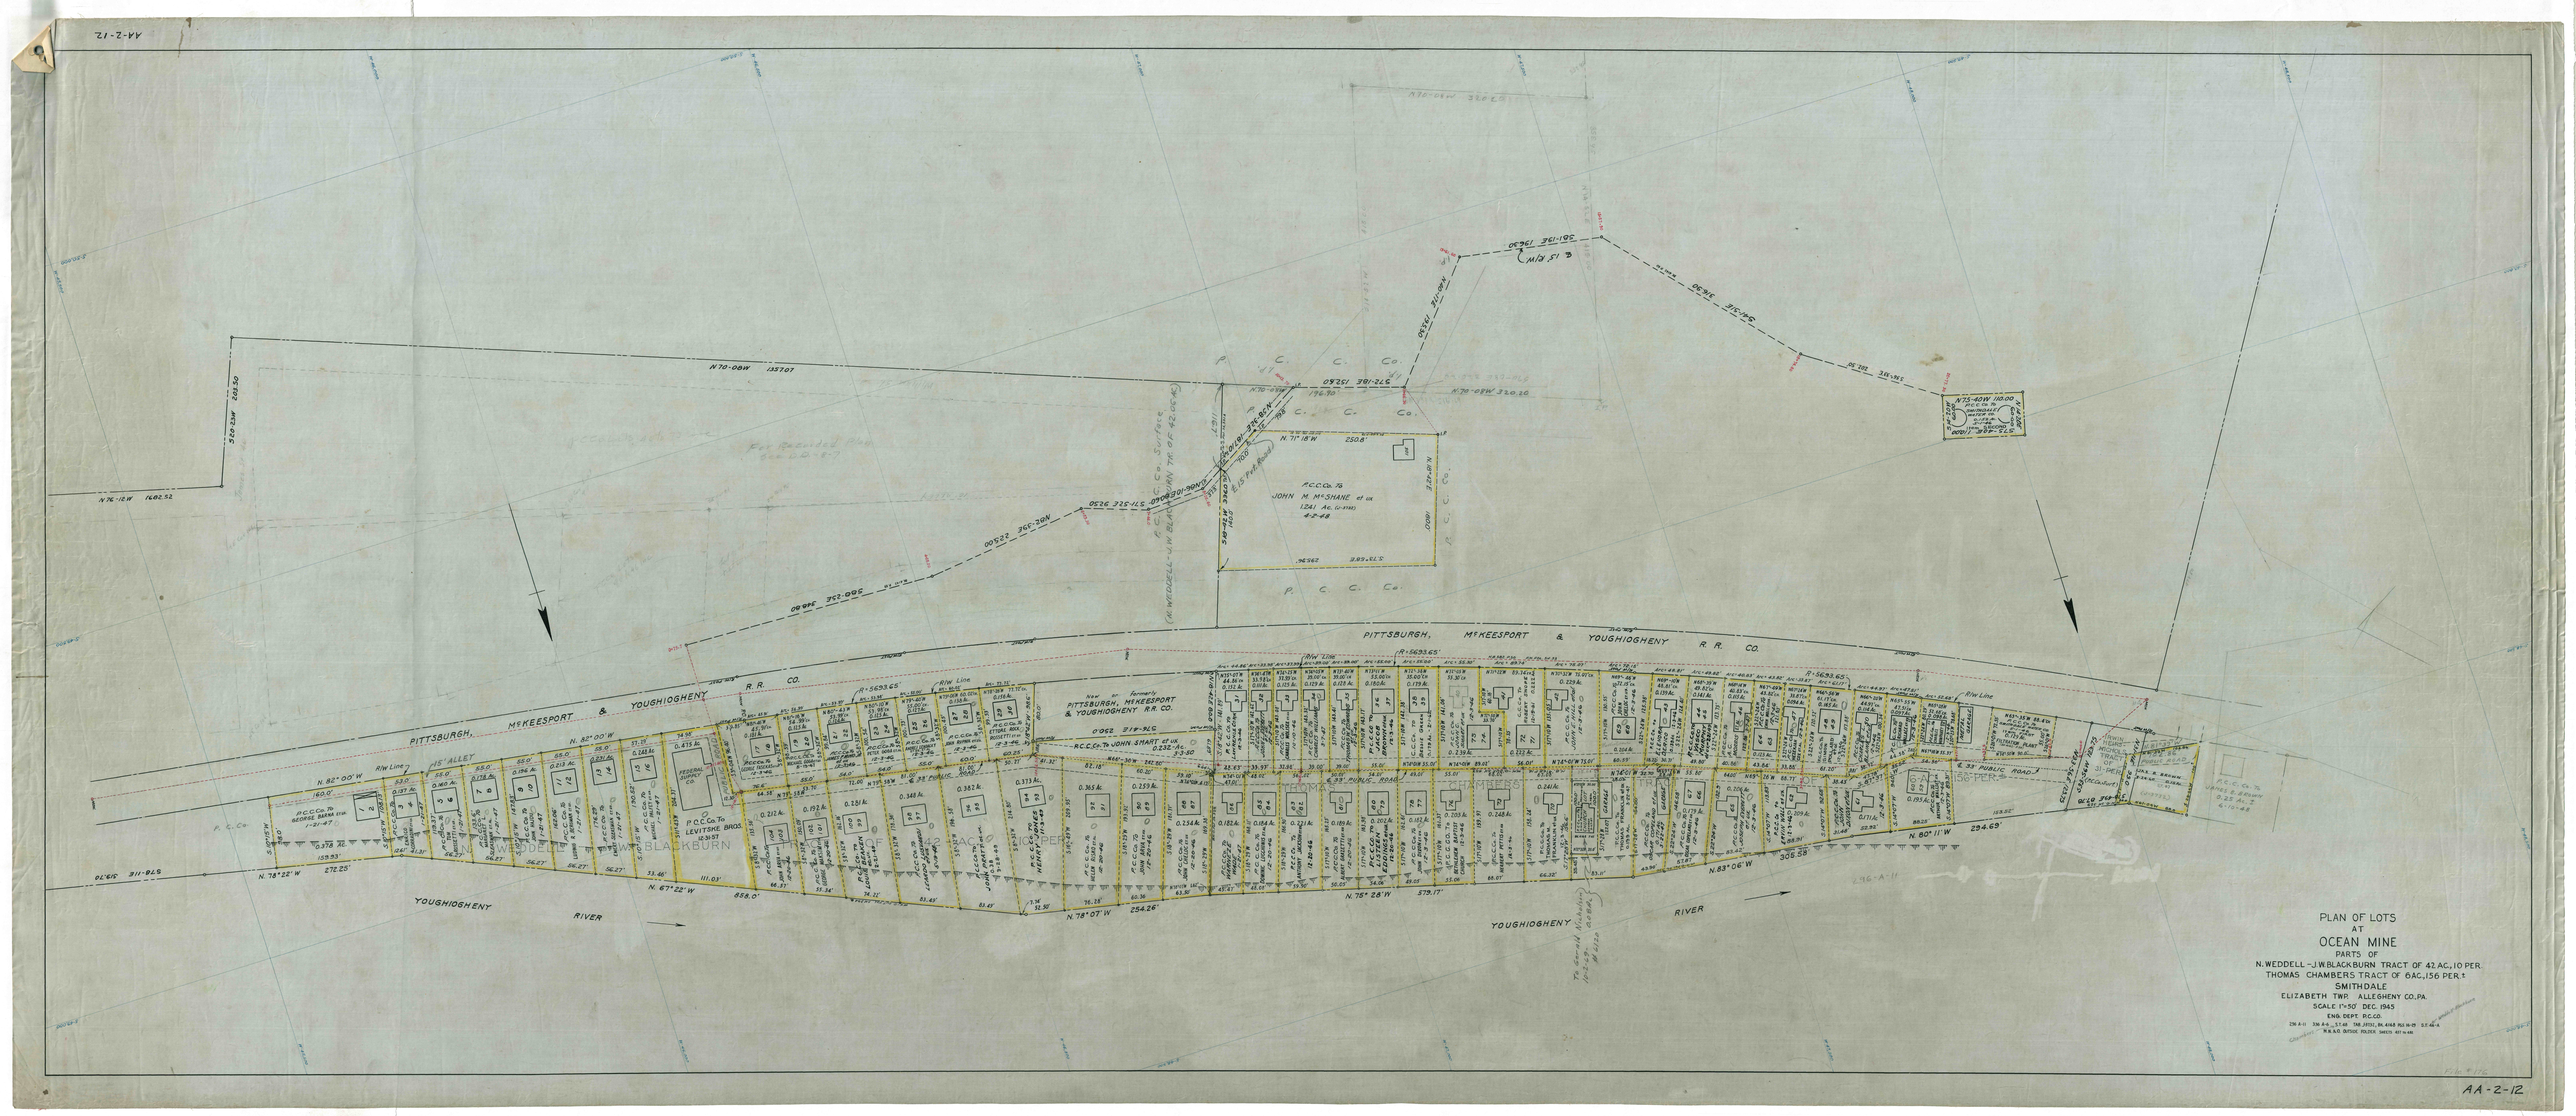
PLAN OF LOTS
AT
OCEAN MINE
PARTS OF
N. WEDDELL - J.W. BLACKBURN TRACT OF 42 AC., 10 PER.
THOMAS CHAMBERS TRACT OF 6 AC., 156 PER.t
SMITHDALE
ELIZABETH TWP. ALLEGHENY CO., PA.
SCALE 1"=50' DEC. 1945
ENG. DEPT. P.C.C.
PITTSBURGH, McKEESPORT & YOUGHIOGHENY R. R. CO.
YOUGHIOGHENY RIVER
P. C. C. Co.
AA-2-12