PLAN
OF
MINE No ONE
OF
YOUGHIOGHENY RIVER COAL CO.
AT
SCOTT HAVEN STATION B. & O. R. R.
IN
SEWICKLY TOWNSHIP WESTMORELAND COUNTY PA.

Ocean

SCALE 1 INCH=800 FEET.

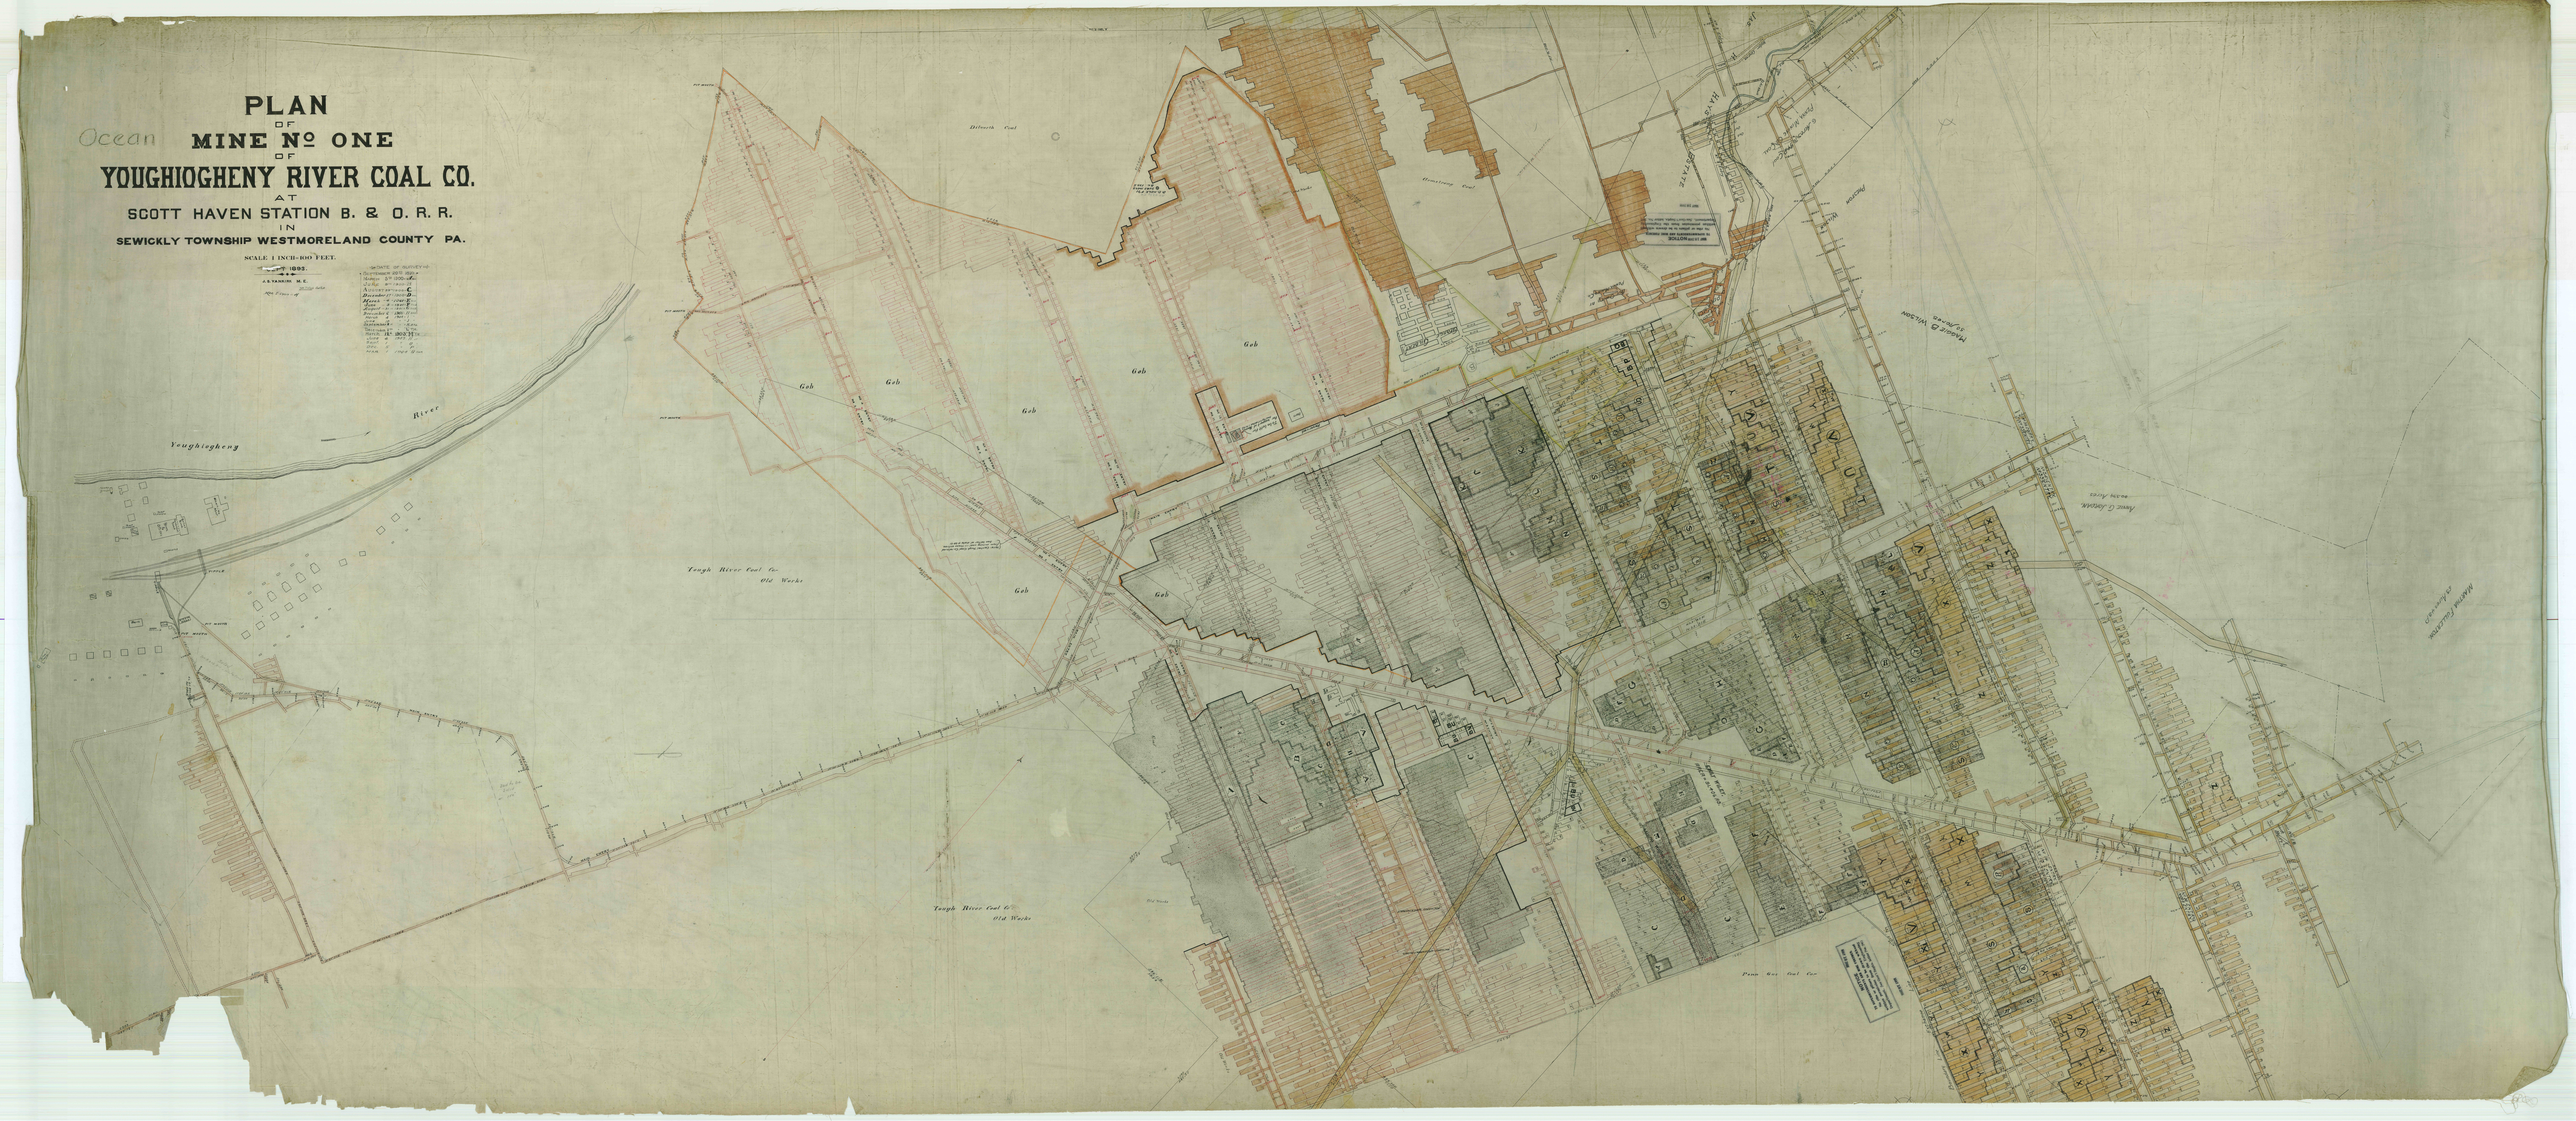
Youghiogheny
River
Gob
Tough River Coal Co.
Old Works
Pittsburgh Coal
Pittsburgh Coal Co.
Pittsburgh Coal Co.
Old Works
Pittsburgh Coal Co.
Pittsburgh Coal Co.
Pittsburgh Coal Co.