A-1055

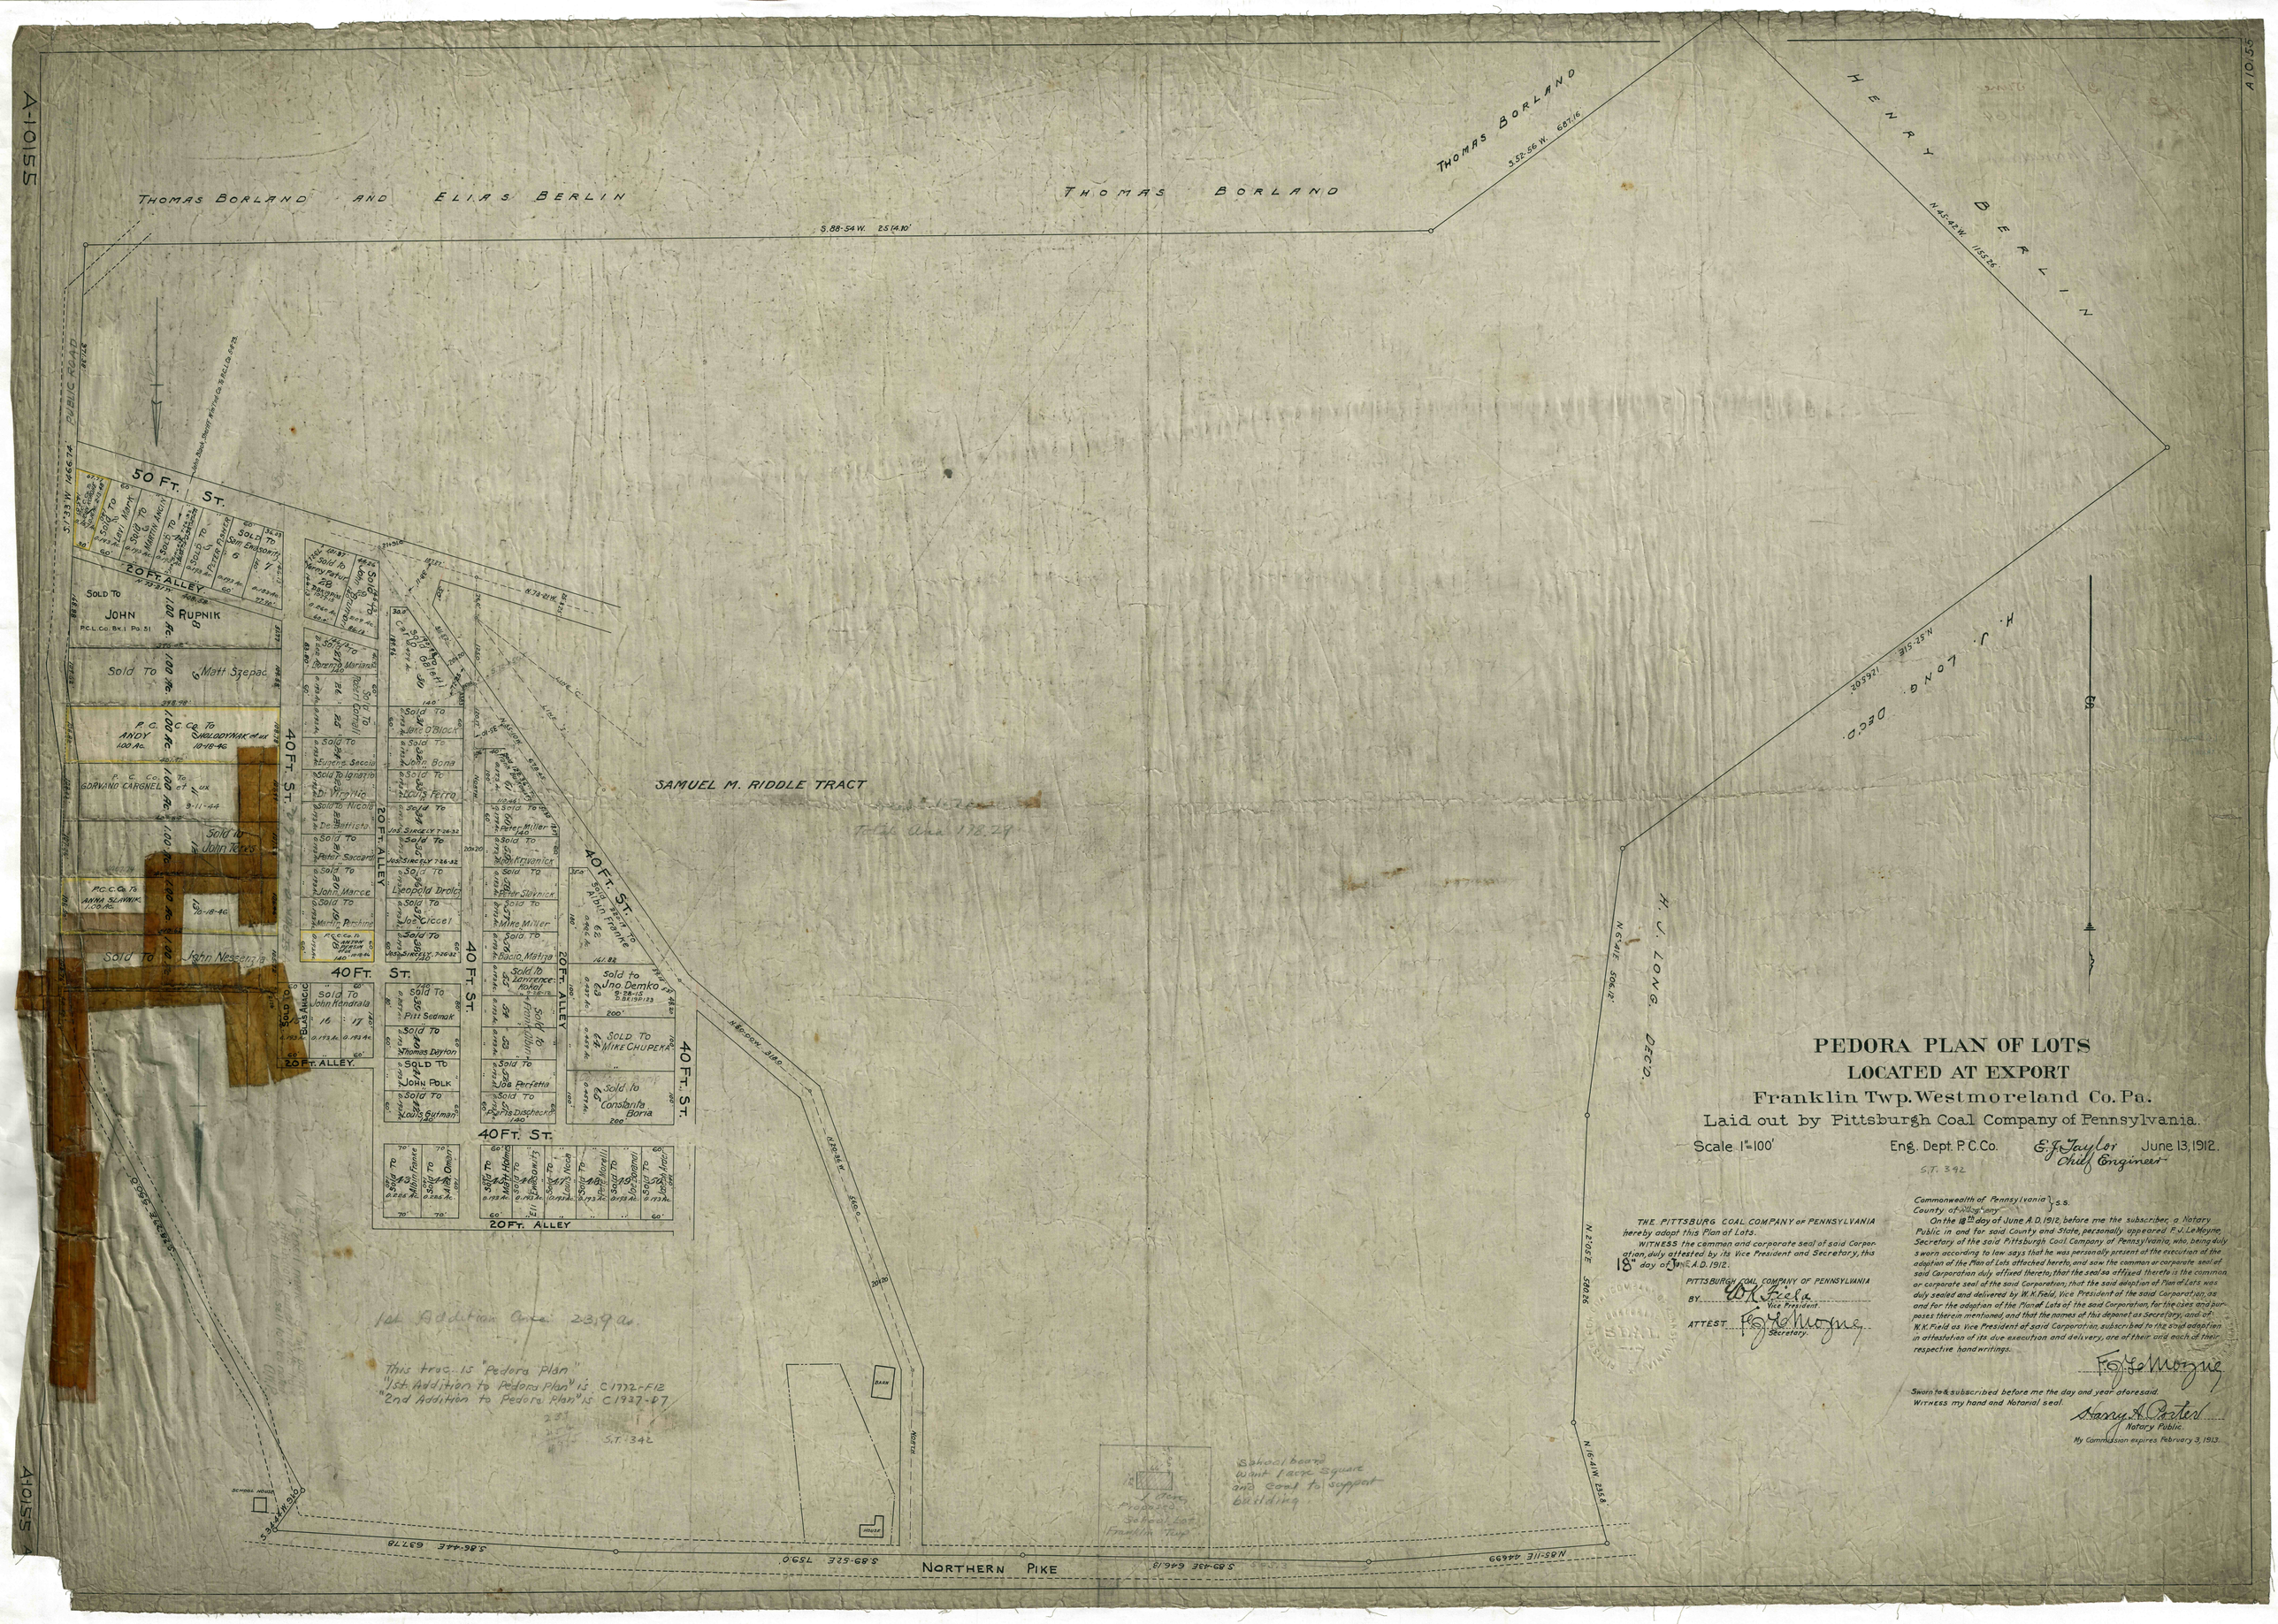
THOMAS BORLAND AND ELIAS BERLIN
THOMAS BORLAND
THOMAS BORLAND
HENRY BERLIN
S. 88-54 W. 25 (4.10)
S. 52-56 W. 687.16
N. 45-42 W. 1155.26
H. J. LONG DEC'D.
PUBLIC ROAD
50 Ft. St.
20 Ft. Alley
40 Ft. St.
SAMUEL M. RIDDLE TRACT
Total Area 178.29
Sold To JOHN RUPNIK
Sold To Matt Szepac
P. C. C. Co. To ANDY SHOLODYAK et ux
Sold To John Tokes
Sold To John Nesetzia
Sold To MIKE CHUPEKA
Sold To Uno Demko
Sold To Constantia Boria
Sold To Albin Franke
Sold To Pitt Sedmak
Sold To Thomas Dayton
Sold To JOHN POLK
Sold To Louis Gutman
Sold To John Kendrala
Sold To Peter Miller
Sold To Mike Miller
Sold To Joe Ferretta
Sold To Peter Slovnick
Sold To Leopold Drolog
Sold To Eugene Seccia
Sold To John Bona
Sold To Nicola De Battista
Sold To Peter Saccario
Sold To John Marce
Sold To Martin Perchina
Sold To Joe Cicco
Sold To Ignatio Di Virgilio
Sold To Lawrence Rokal
Sold To Frank Milinovich
Sold To Joe Ciccel
Sold To Joe O'Block
Sold To Louis Petro
Sold To Basio Matina
Sold To Jos. Sirecky
Sold To Jos. Sirecky
Sold To Jos. Sirecky