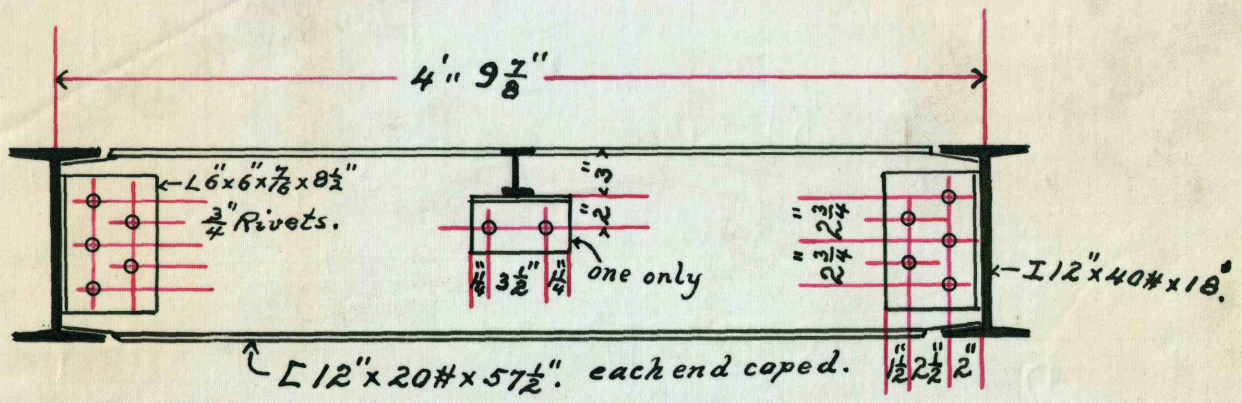

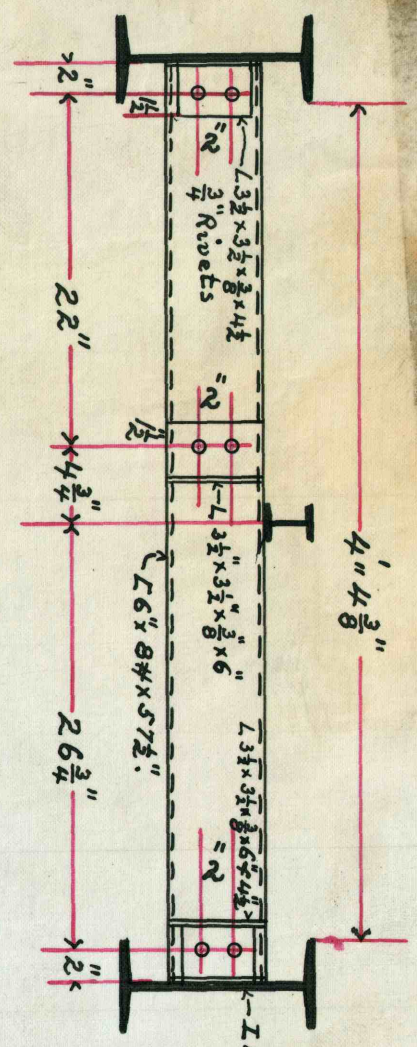

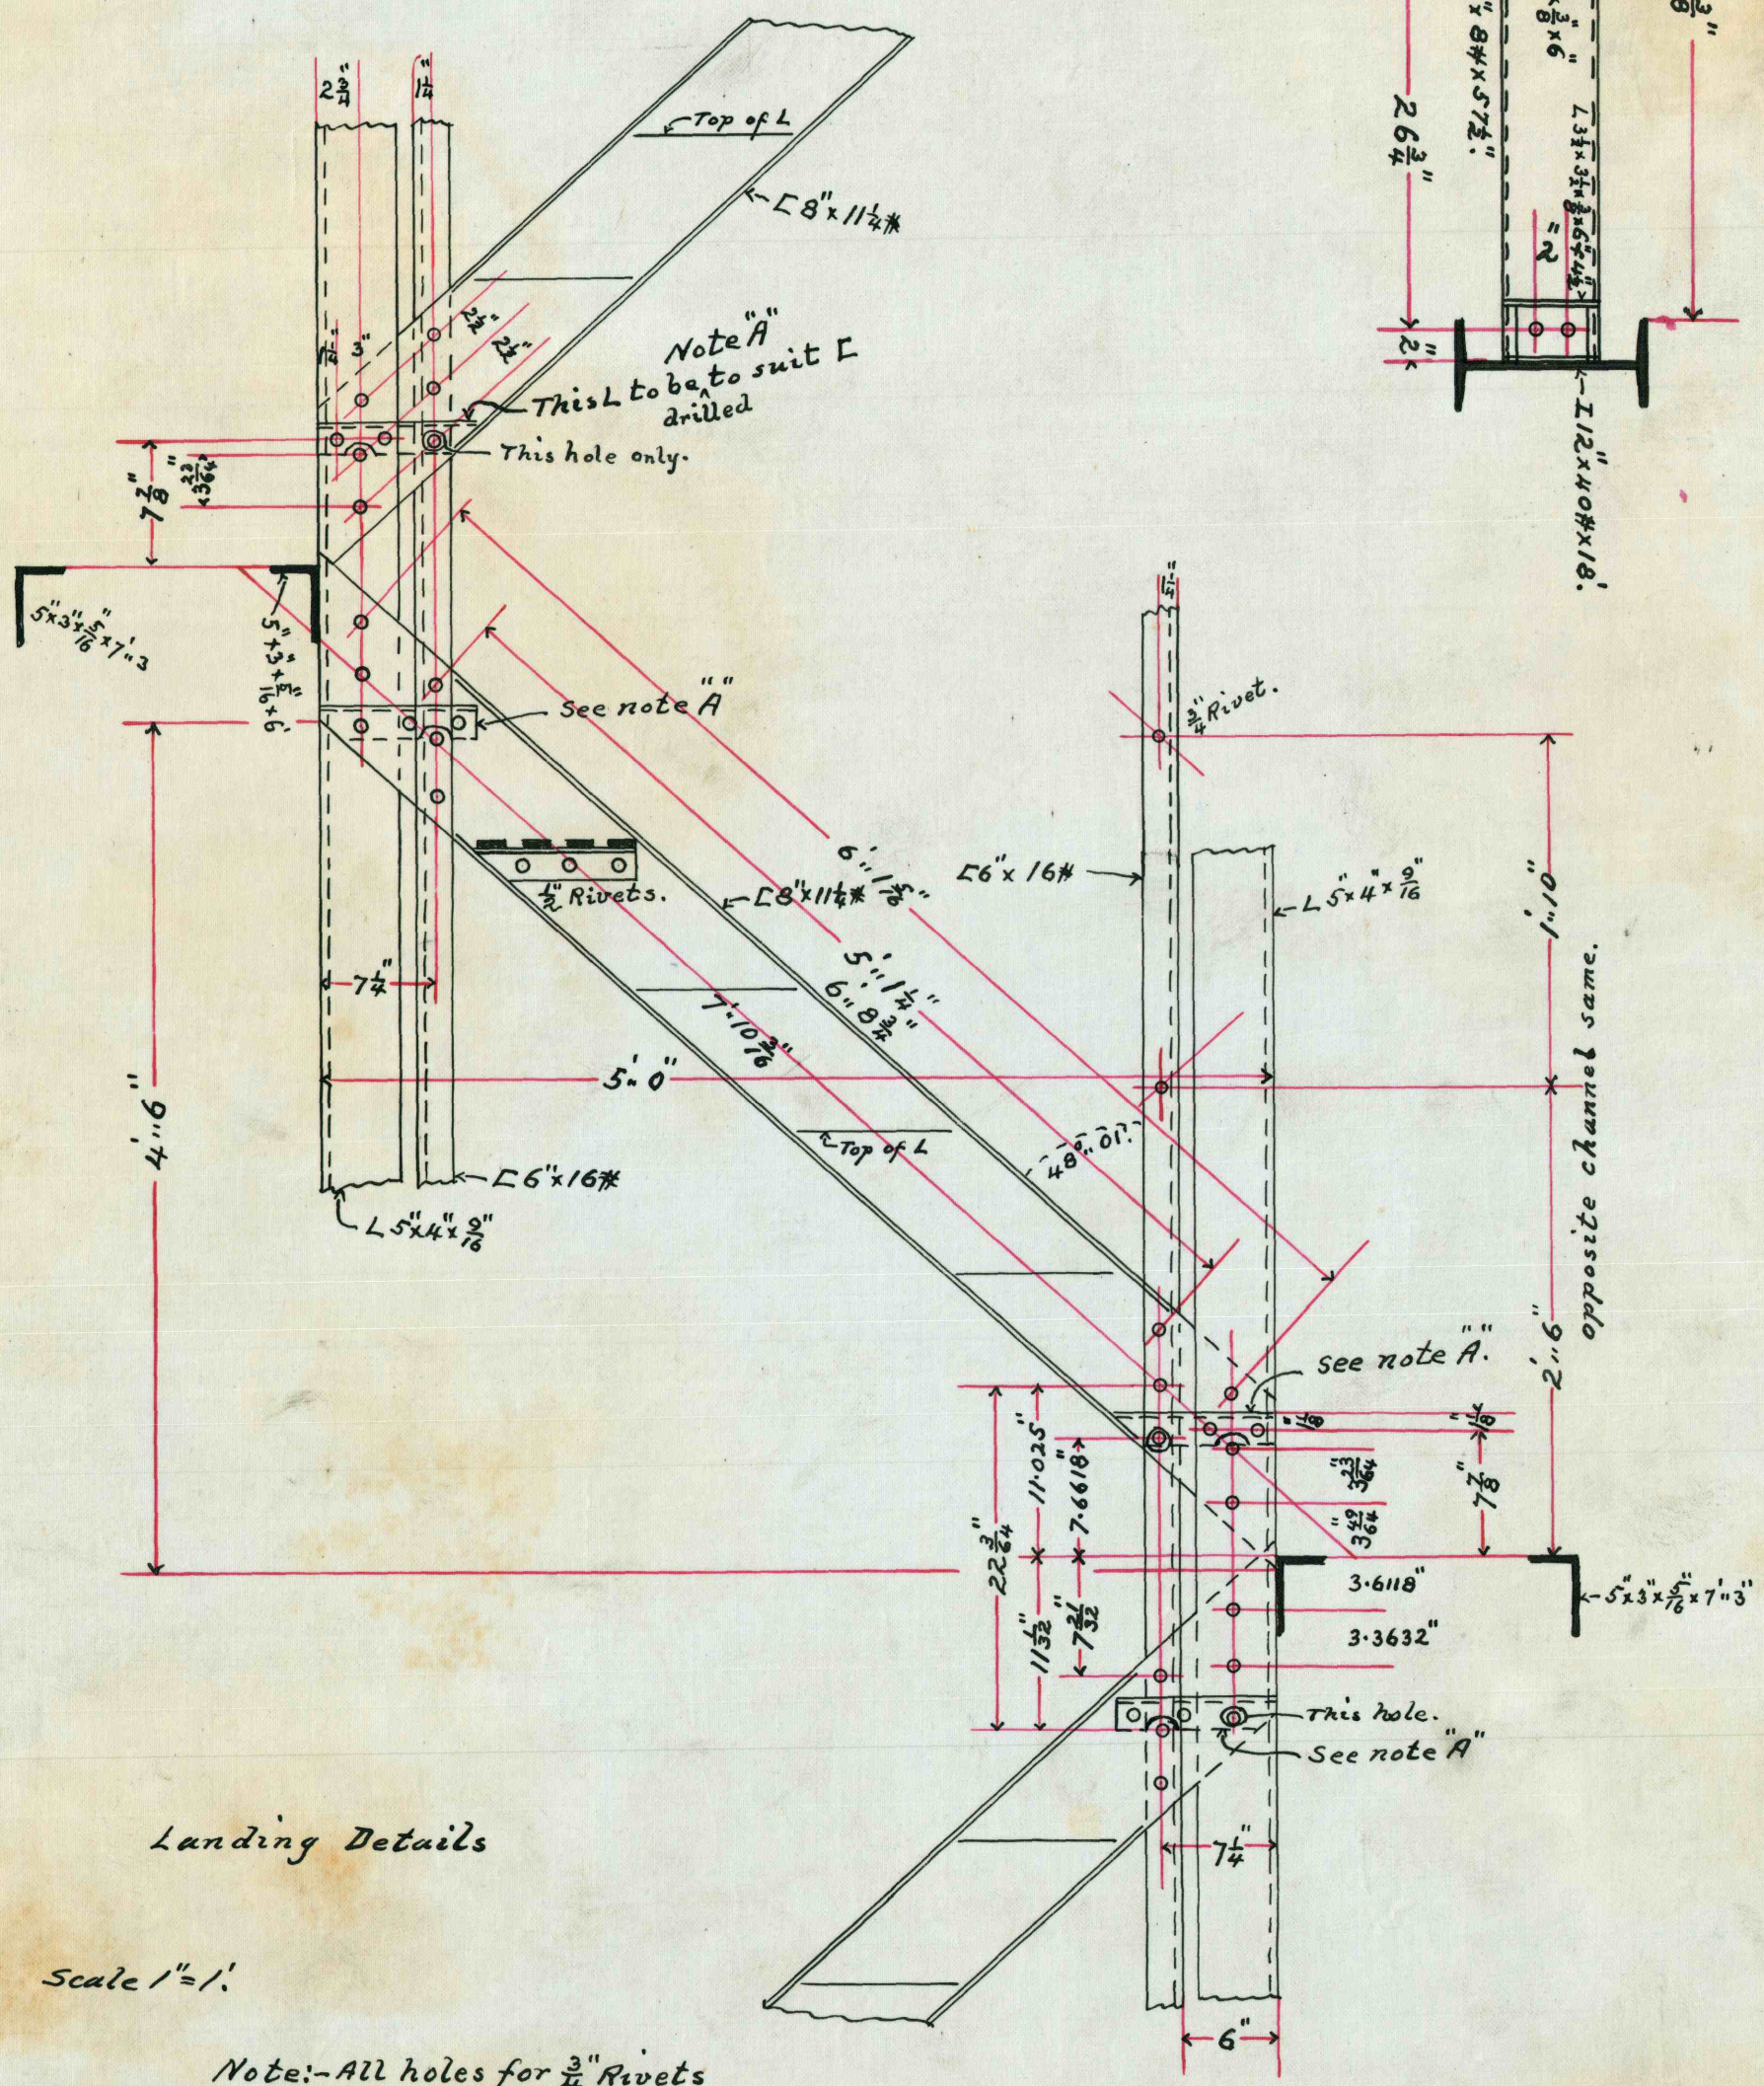

Landing Details

Scale 1"=1'.

Note:- All holes for ¾" Rivets except for step Ls.

Steel Stairway.

MINE #3.