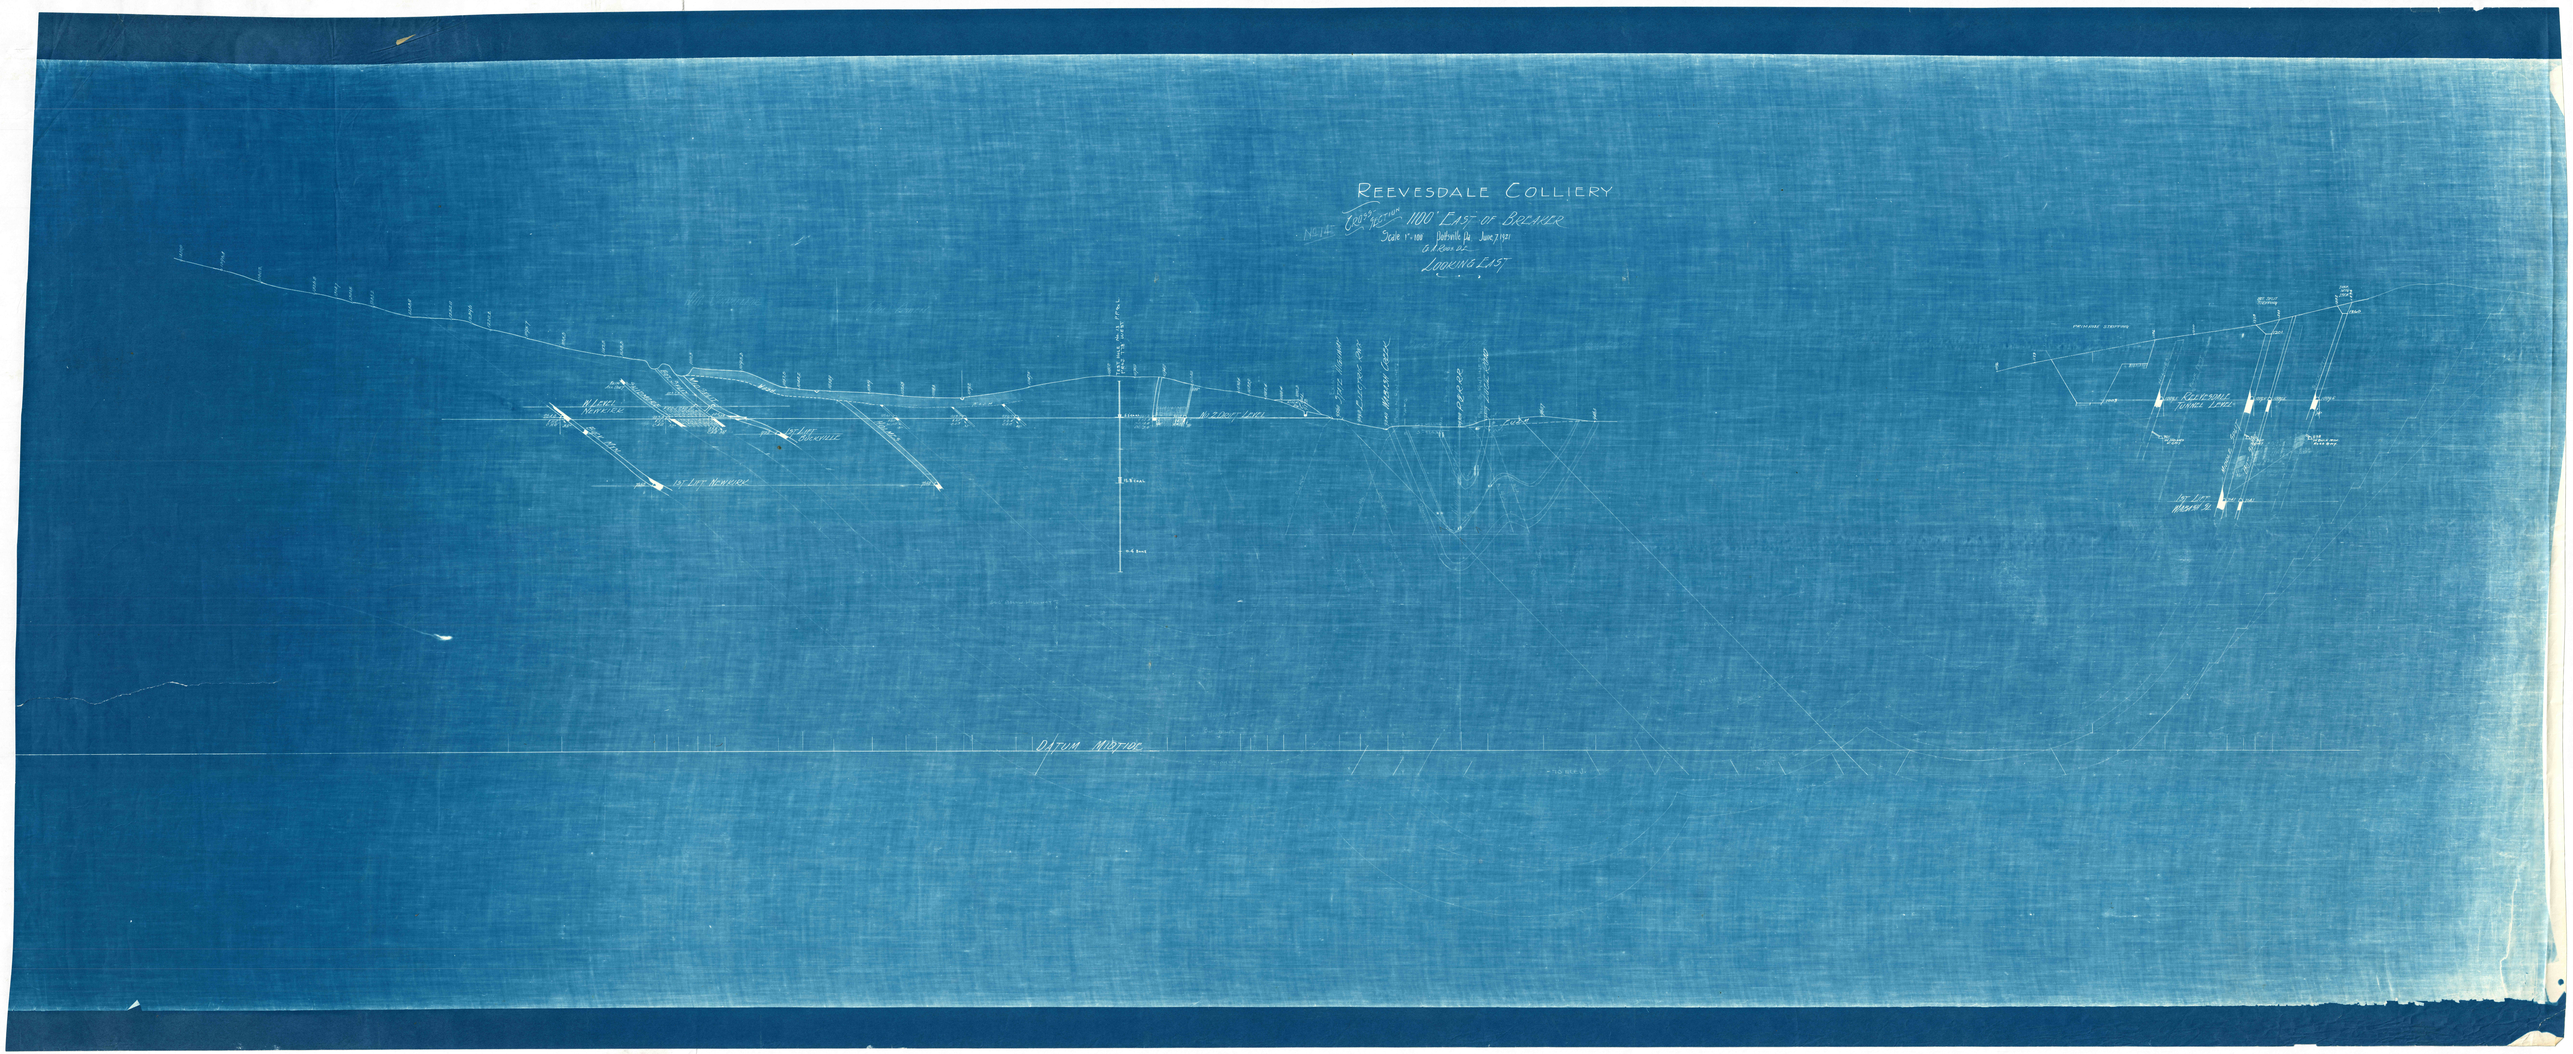
REEVESDALE COLLIERY
No 14 CROSS-SECTION 1100' EAST OF BREAKER
Scale 1" = 100' Pottsville Pa. June 7, 1921
G. A. Ross, Dr.
LOOKING EAST
1ST LIFT NEWKIRK
1ST LIFT OUTCROPPING
No 2 DRIFT LEVEL
REEVESDALE TUNNEL LEVEL
1ST LIFT MARBAND SL.
DATUM MIDTIDE