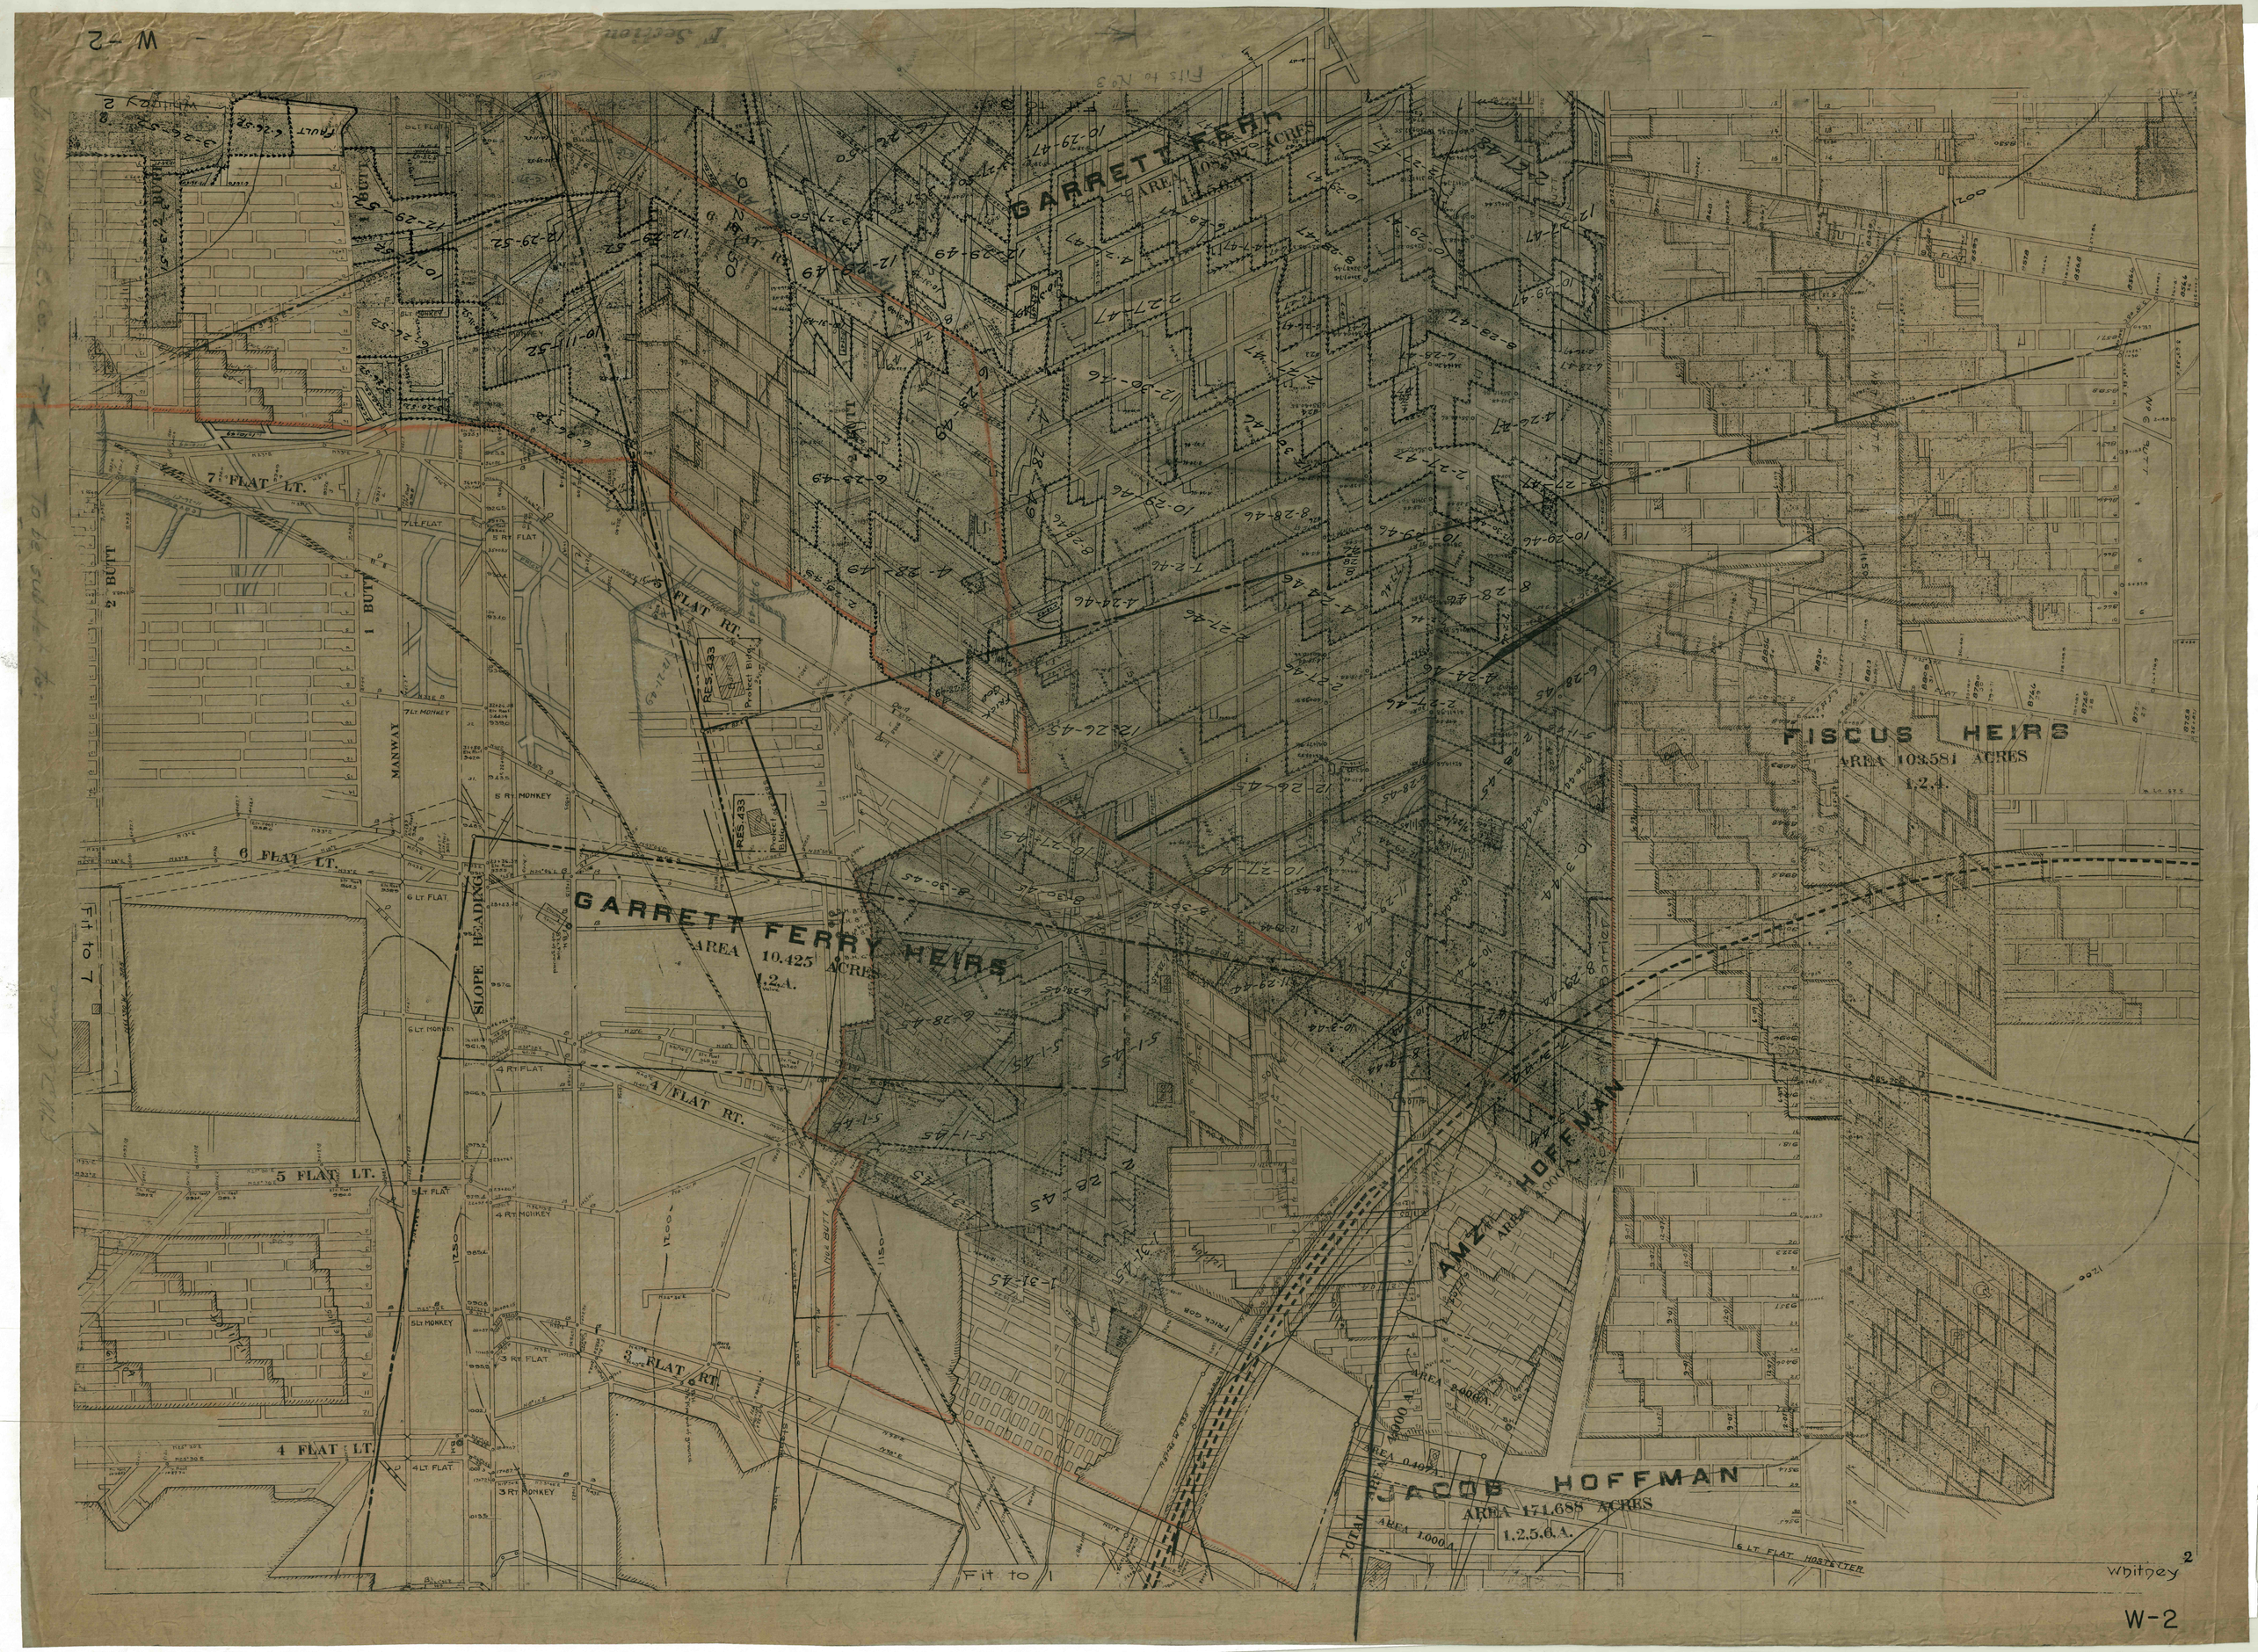

GARRETT FERRY
AREA 108.597 ACRES
FISCUS HEIRS
AREA 103.581 ACRES
1,2,4.
GARRETT FERRY HEIRS
AREA 10.425 ACRES
1,2,A.
AMZI HOFFMAN
JACOB HOFFMAN
AREA 171.688 ACRES
1,2,5,6,A.
7 FLAT LT.
6 FLAT LT.
5 FLAT LT.
4 FLAT LT.
4 FLAT RT.
3 FLAT RT.
2 BUTT
1 BUTT
MANWAY
SLOPE HEADING
Fit to 7
Fit to 1
Whitney 2
W-2