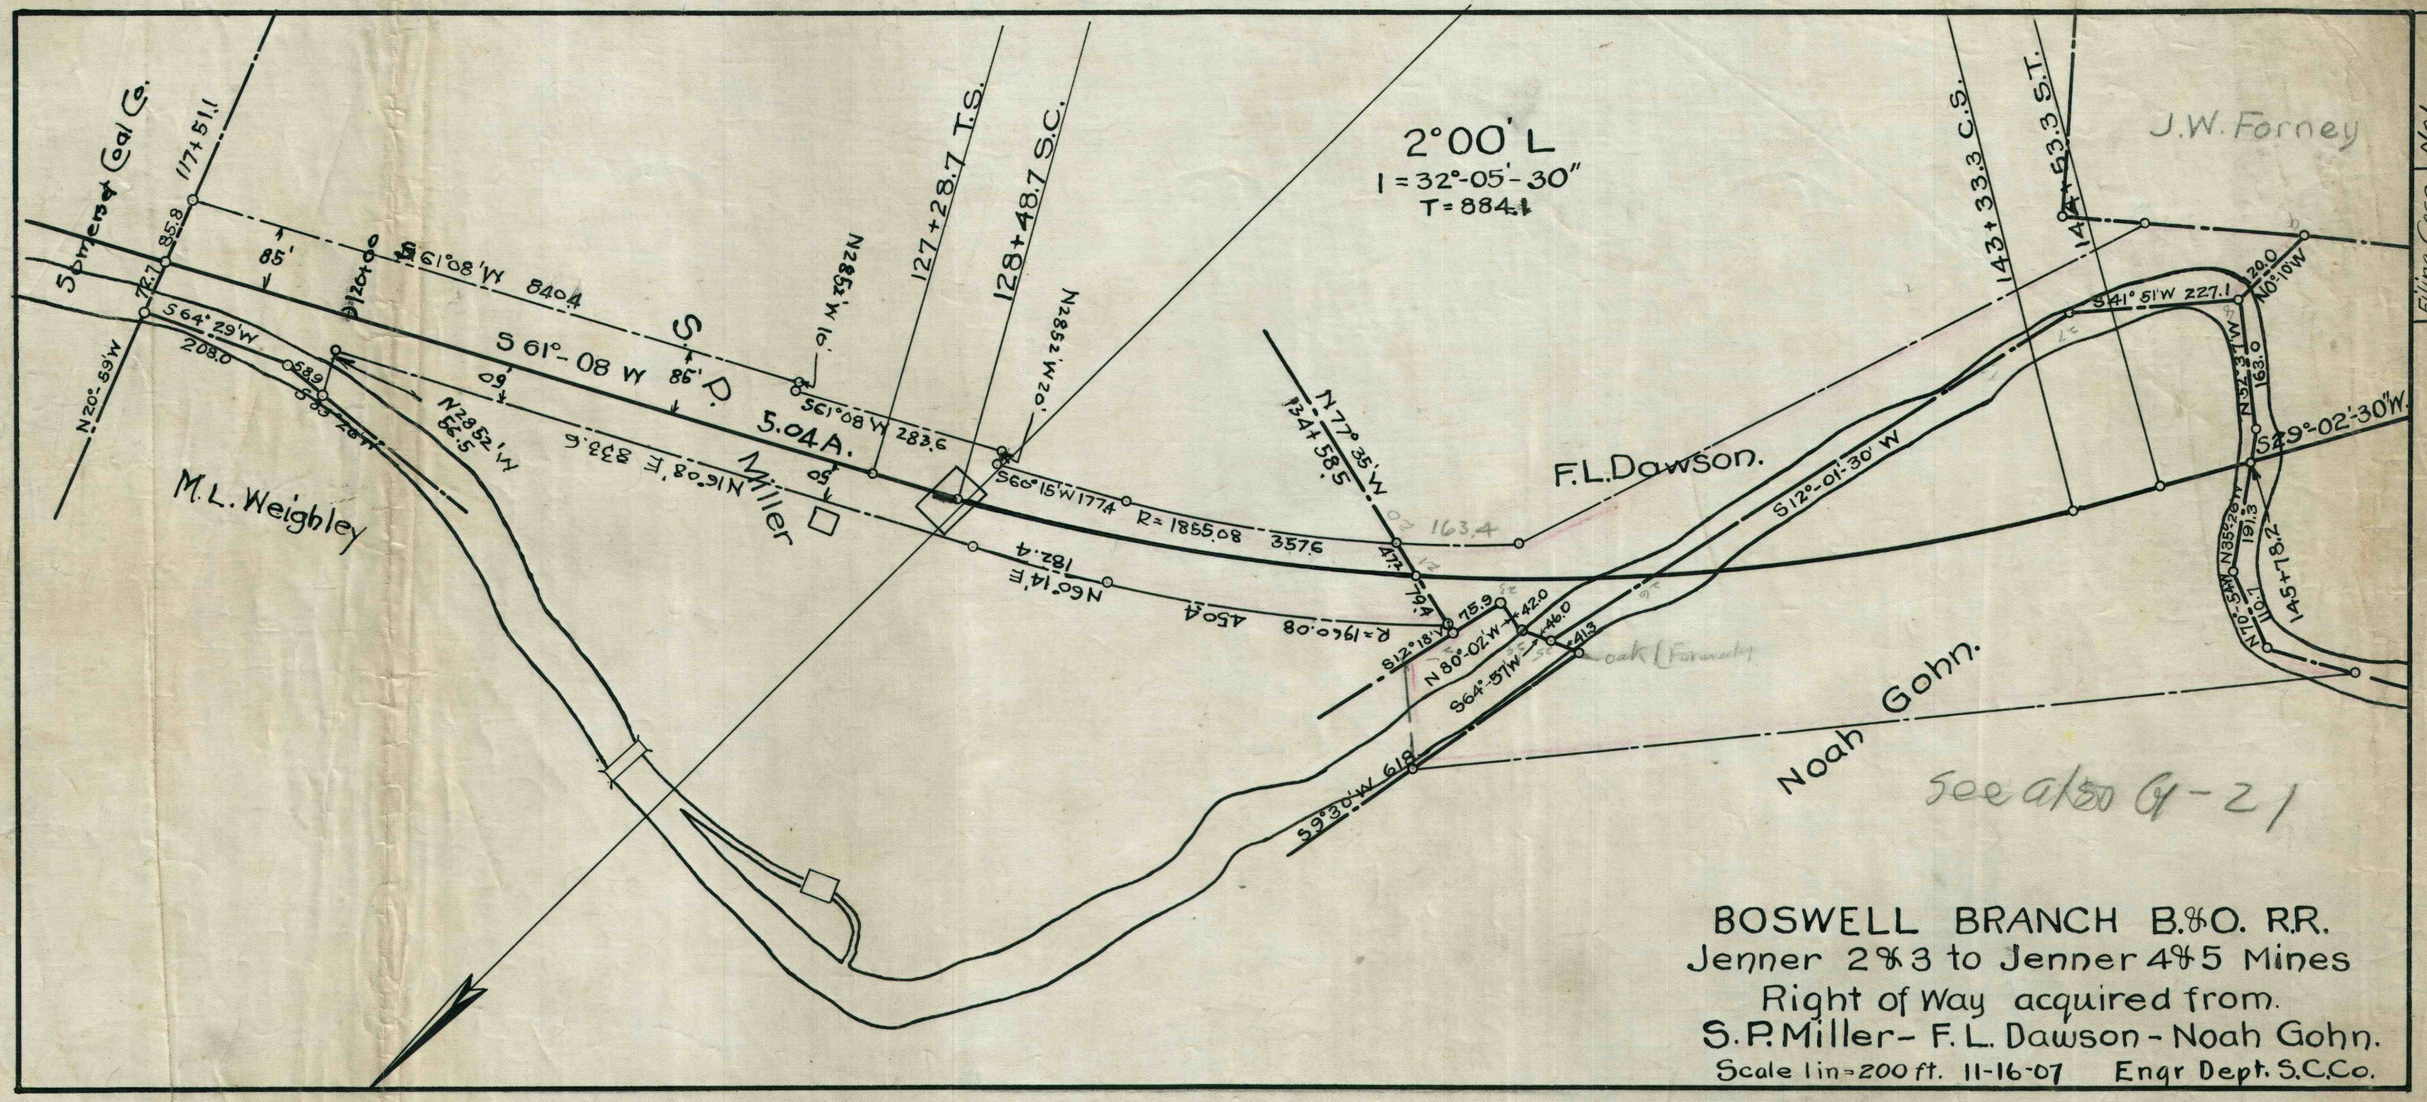

BOSWELL BRANCH B.&O. R.R.
Jenner 2&3 to Jenner 4&5 Mines
Right of Way acquired from.
S.P. Miller - F.L. Dawson - Noah Gohn.
Scale 1 in = 200 ft. 11-16-07 Engr Dept. S.C.Co.