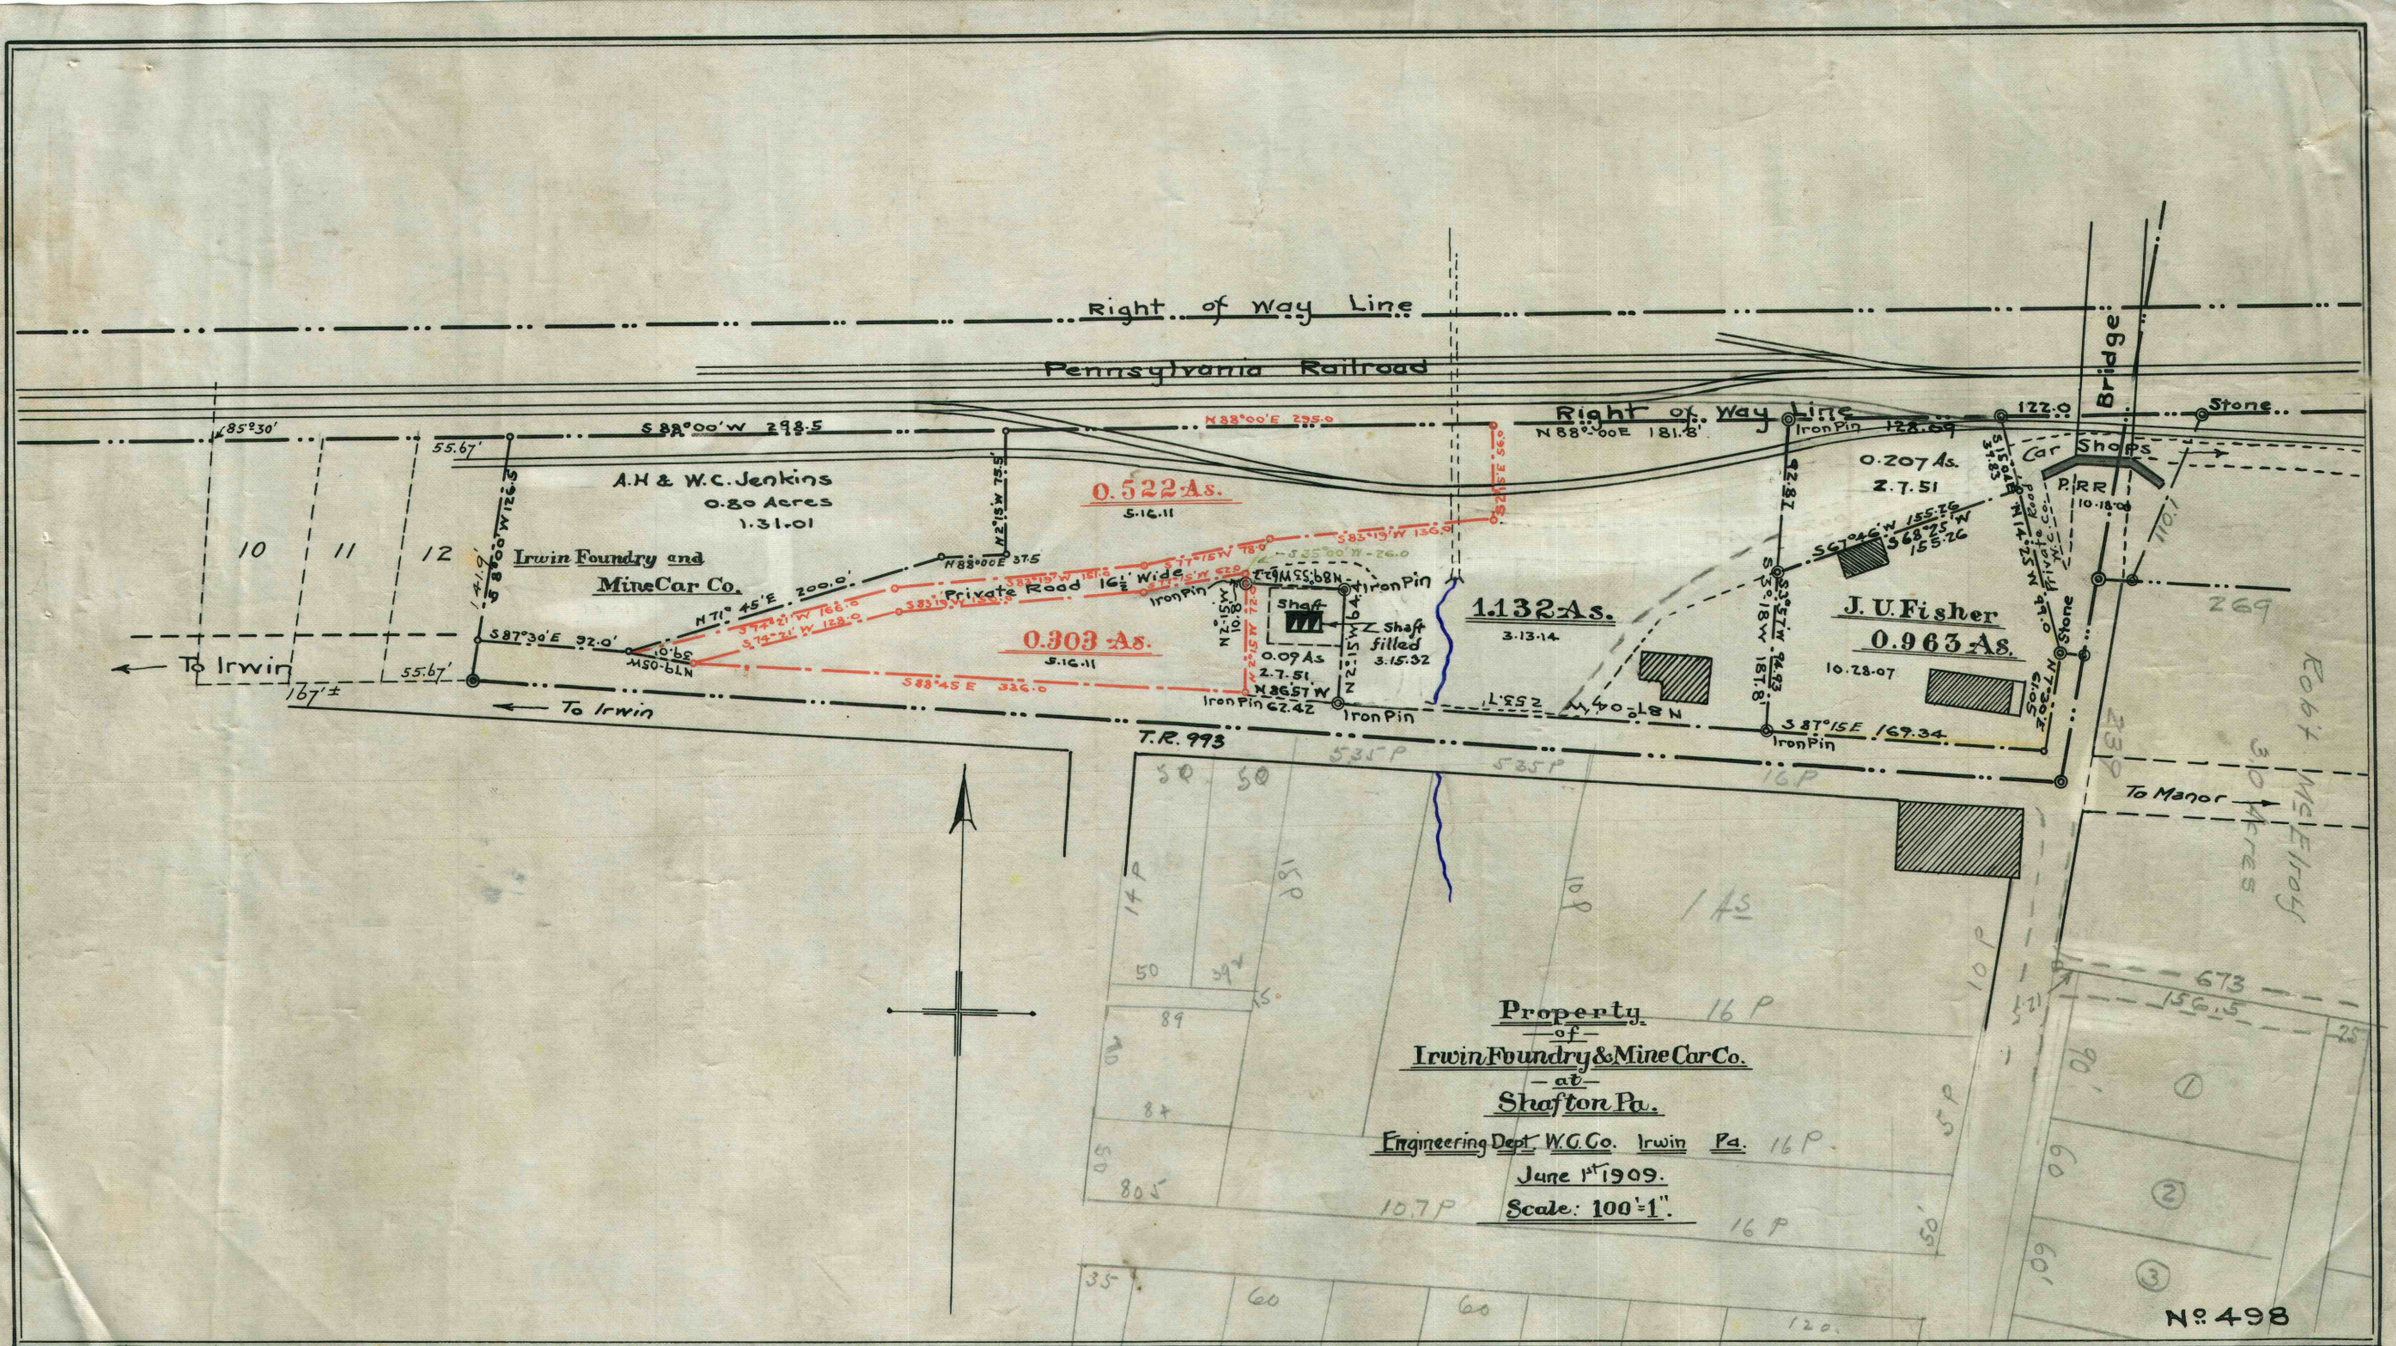
Right of Way Line
Pennsylvania Railroad
Right of Way Line
Bridge
Stone
Car Shops
P.R.R.
A.H & W.C. Jenkins
0.80 Acres
1.31.01
Irwin Foundry and
MineCar Co.
0.522 As.
5.16.11
0.303 As.
5.16.11
1.132 As.
3.13.14
0.207 As.
2.7.51
J. U. Fisher
0.963 As.
10.28.07
Private Road 16½' Wide
Shaft
Shaft filled
3.15.32
0.09 As
2.7.51
Iron Pin
To Irwin
To Irwin
T.R. 993
To Manor
Property
of
Irwin Foundry & Mine Car Co.
at
Shafton Pa.
Engineering Dept. W.C.Co. Irwin Pa.
June 1st 1909.
Scale: 100'=1".
No. 498