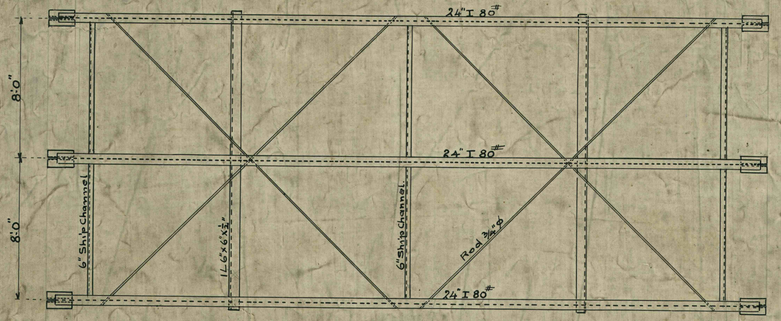

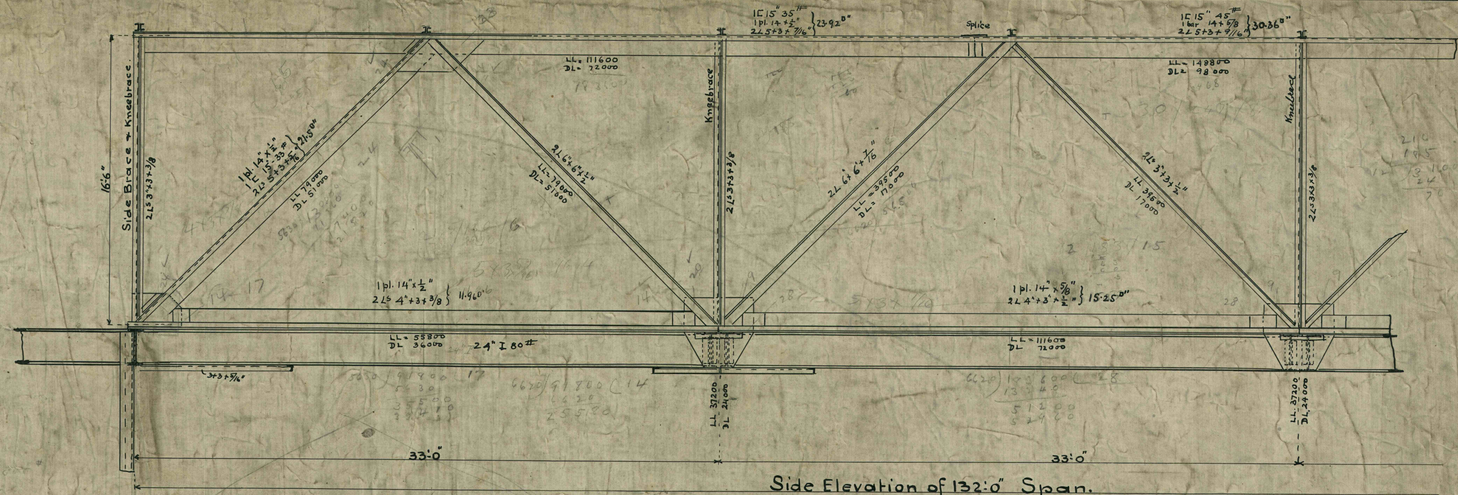

Side Elevation of 132'-0" Span.

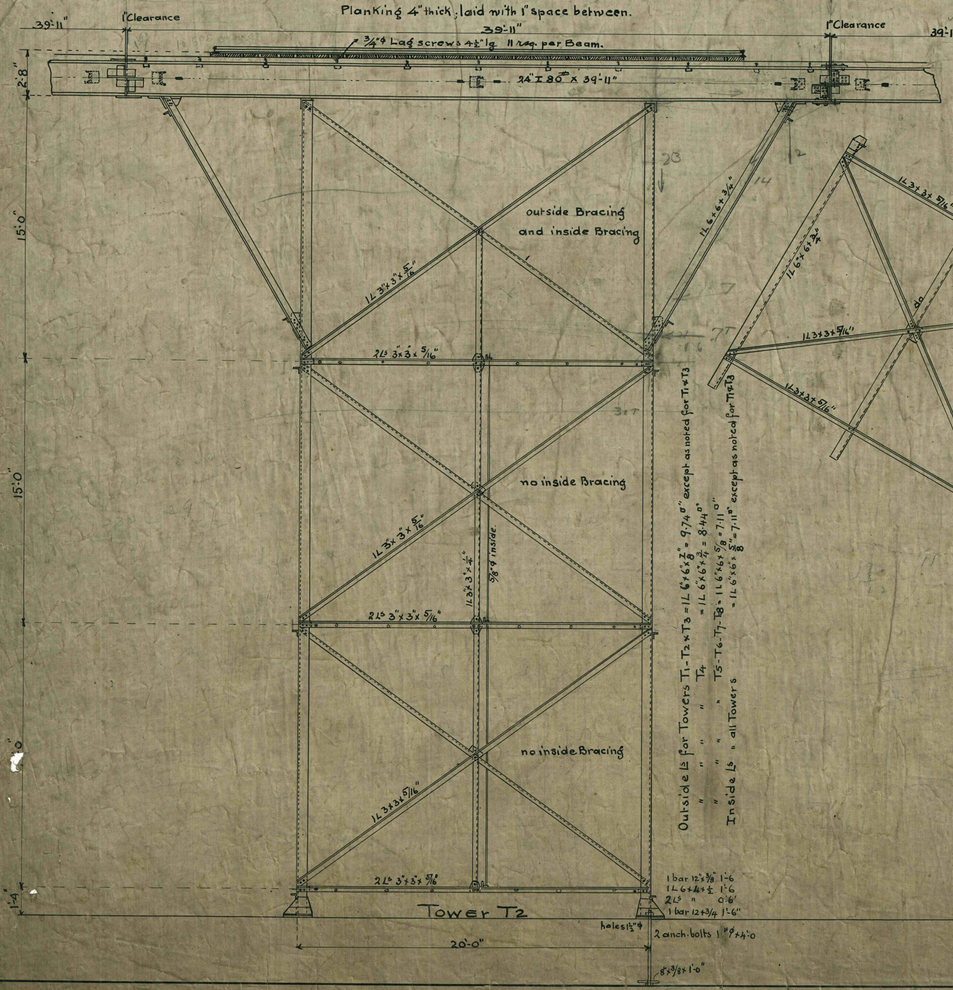

Outside L's for Towers T1-T2 x T3 = 1L 6"x6"x 25/32" - 97'-0" except as noted for T1 x T3
" " " " " T4 = 1L 6"x6"x 3/4" = 84'-4"
" " " " " T5-T6-T7-T8 = 1L 6"x6"x 9/16" = 71'-11"
Inside L's " all Towers = 1L 6"x6"x 5/8" = 71'-11" except as noted for T1 x T3

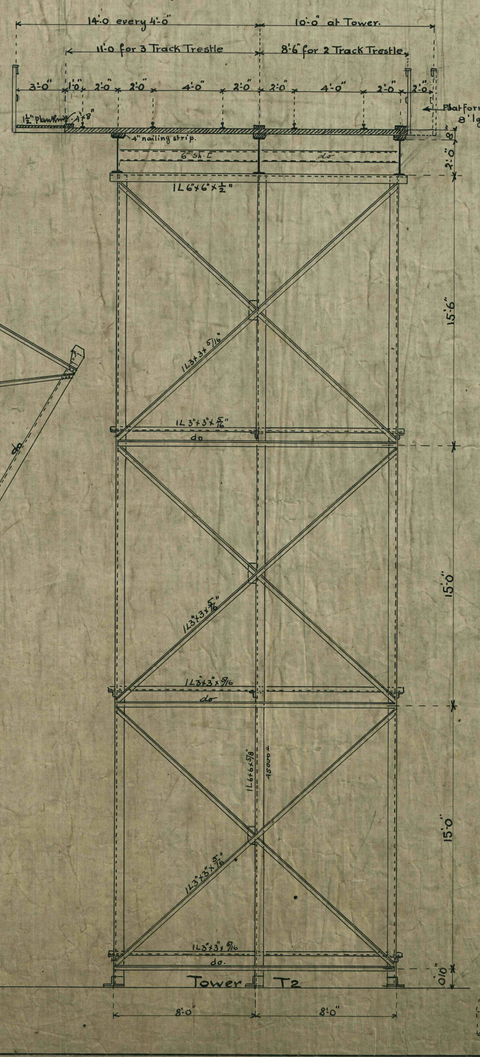

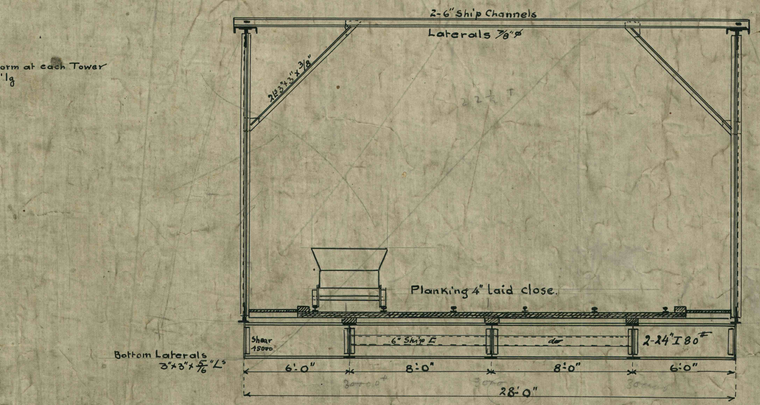

Bottom Laterals 3"x3"x 7/16" L's

Cross Section through 132'-Span.

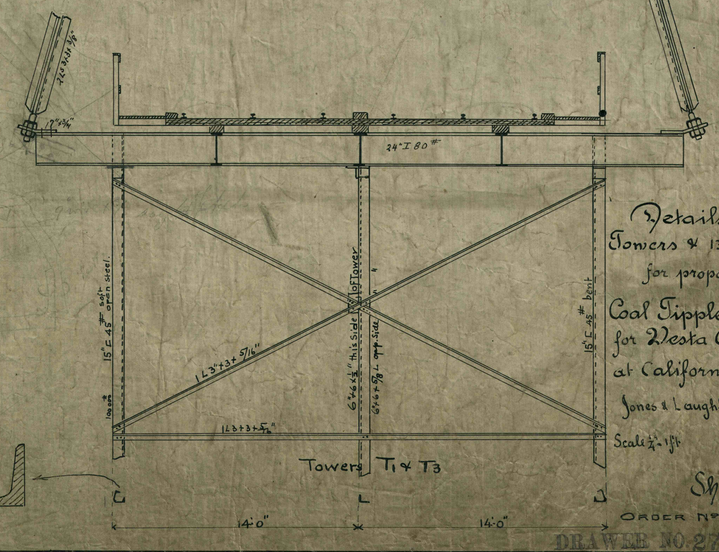

(21)

Details of Towers & 132' Span for proposed Coal Tipple & Trestle for Wesfa Coal Co at California Pa

Jones & Laughlins Ltd.

Scale ¼"-1'ft Aug 18th 1901

Sheet No 3.

ORDER No 1041-F

DRAWER NO 27
#27