SHEET NO. DRAWING

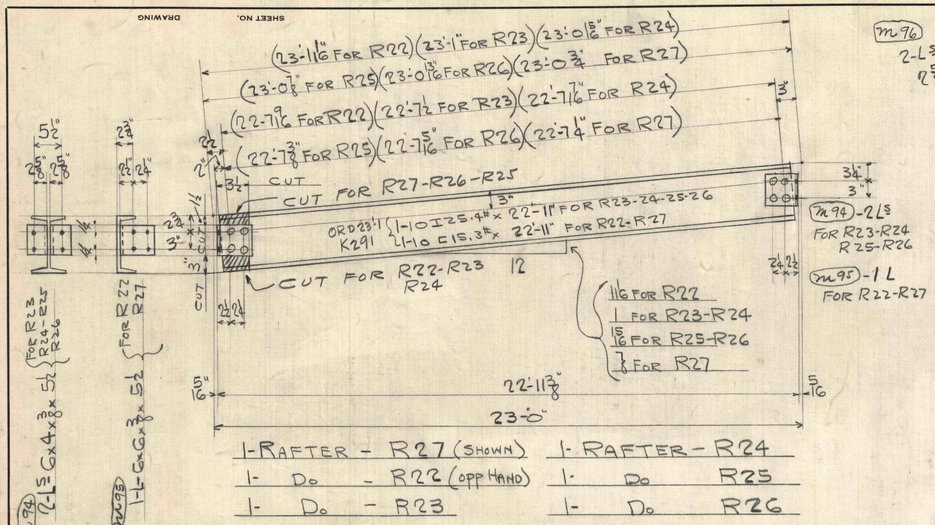

1-RAFTER - R27 (SHOWN) | 1-RAFTER - R24
1- Do - R22 (OPP HAND) | 1- Do R25
1- Do - R23 | 1- Do R26

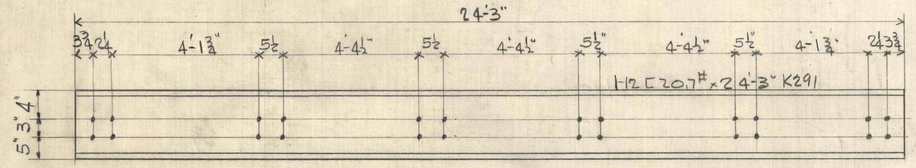

1-RAFTER- R29

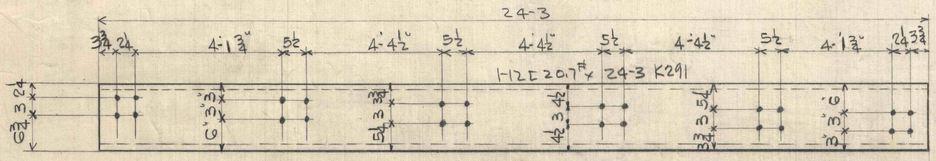

1-RAFTER- R28

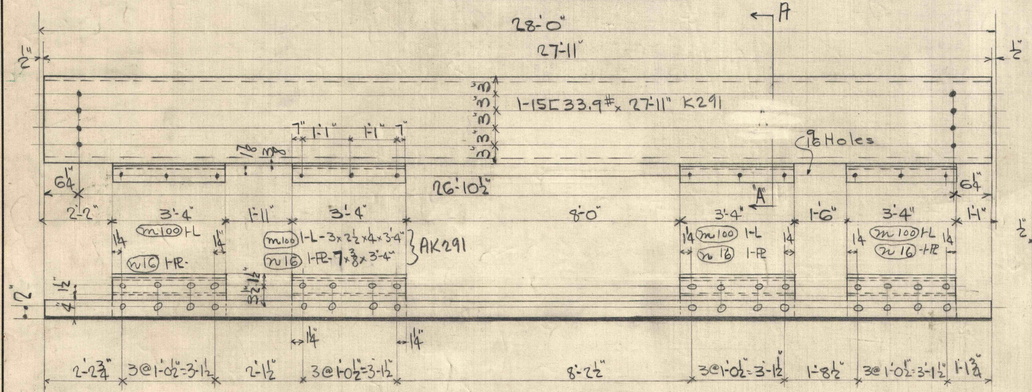

1-EAVE STRUT - ES1

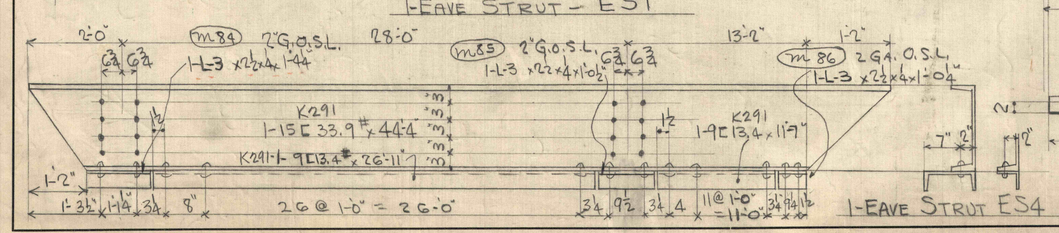

1-EAVE STRUT ES4

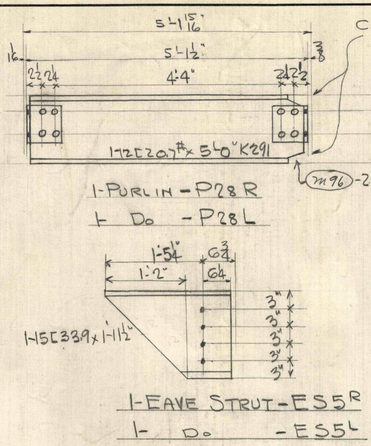

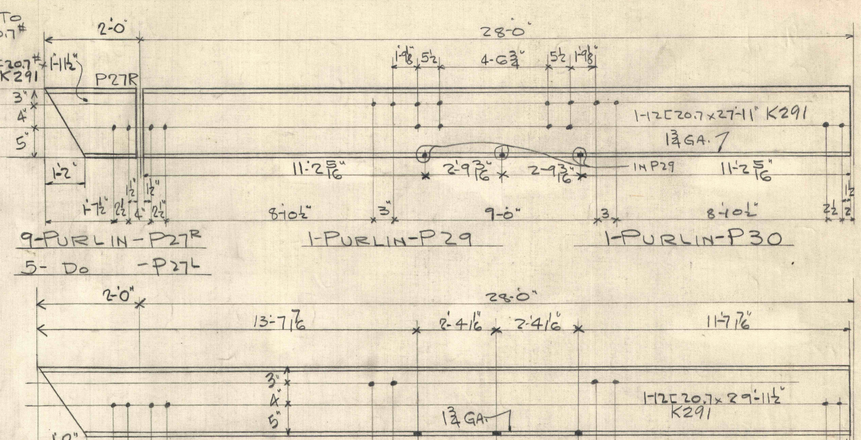

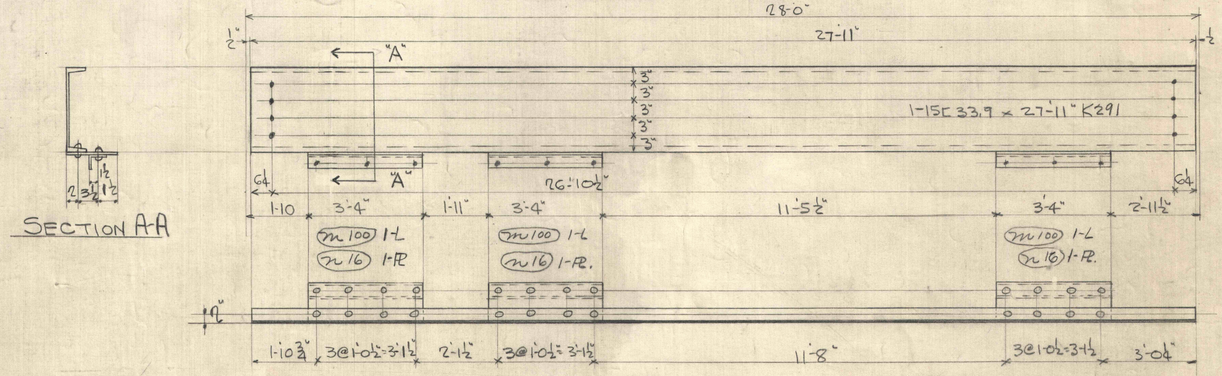

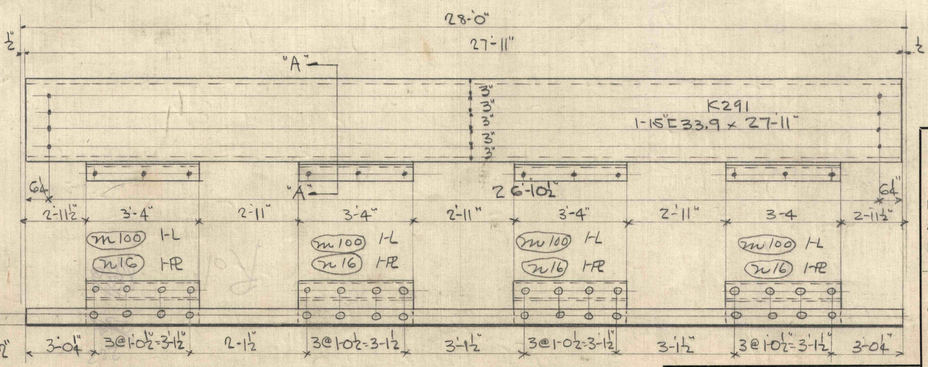

3-EAVE STRUT - ES3

DRAWING	E3
Total D'w'g's.	BILL SHT. #2, 3, 4

Sent out 7/26

JONES & LAUGHLIN STEEL CORPORATION
KEYSTONE DEPT.

FOR Vesta Coal Co., Floreffe Pa.
JOB Machine Shop
DETAILS OF Purlins - Eave Struts - Rafters

MADE WR DATE 7-15-30 TRACED DATE
CH'K'D DRR DATE REVISED
RIVETS 3/4" ø OPEN HOLES 13/16" ø Unless Noted
PAINT
INSPECTION
SHEET No. E3 ORDER NO. 1078-5

FILED IN DRAWER NO. 26.

AMERICAN BLUE PRINTING CO.