SHEET NO. DRAWING

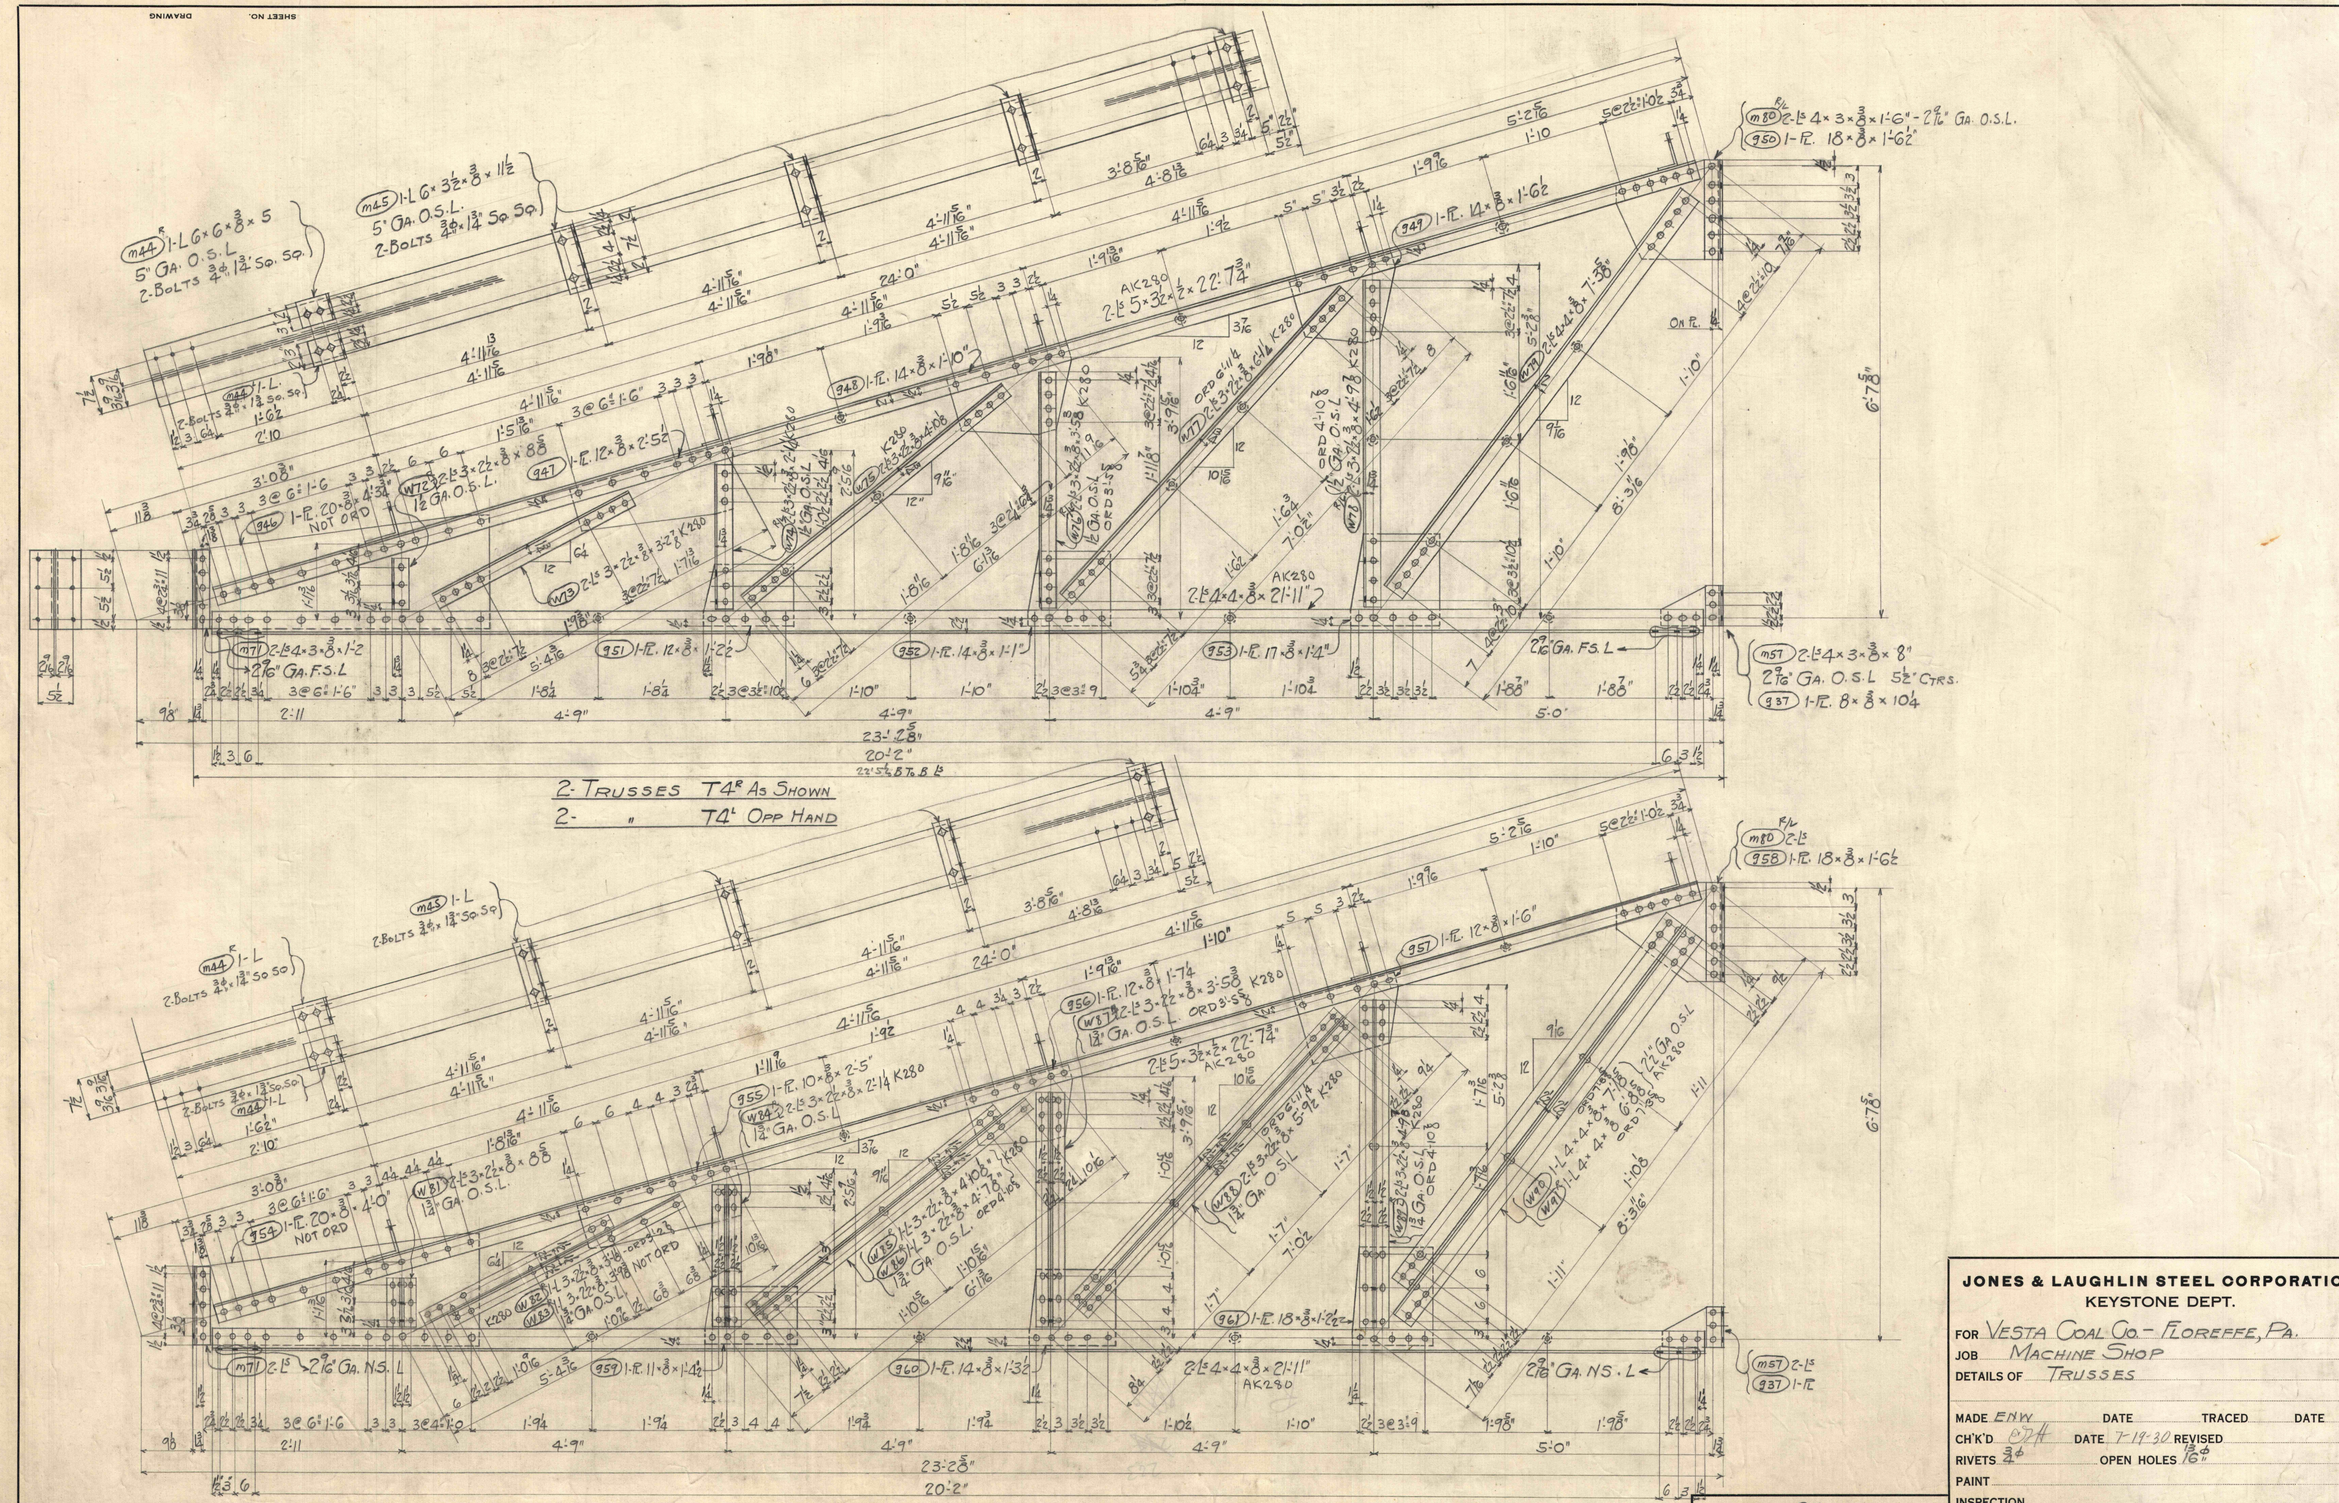

JONES & LAUGHLIN STEEL CORPORATION
KEYSTONE DEPT.

FOR Vesta Coal Co. - Floreffe, Pa.
JOB Machine Shop
DETAILS OF Trusses

MADE ENW DATE TRACED DATE
CH'K'D CPH DATE 7-19-30 REVISED
RIVETS ¾ϕ OPEN HOLES 15/16ϕ
PAINT
INSPECTION
SHEET No. B6 ORDER NO. 1078-2

DRAWING B6
Total D'w'g's. BILL SHT. 5-6

Shop 7/23/30

FILED IN DRAWER NO. 26.

AMERICAN BLUE PRINTING CO.