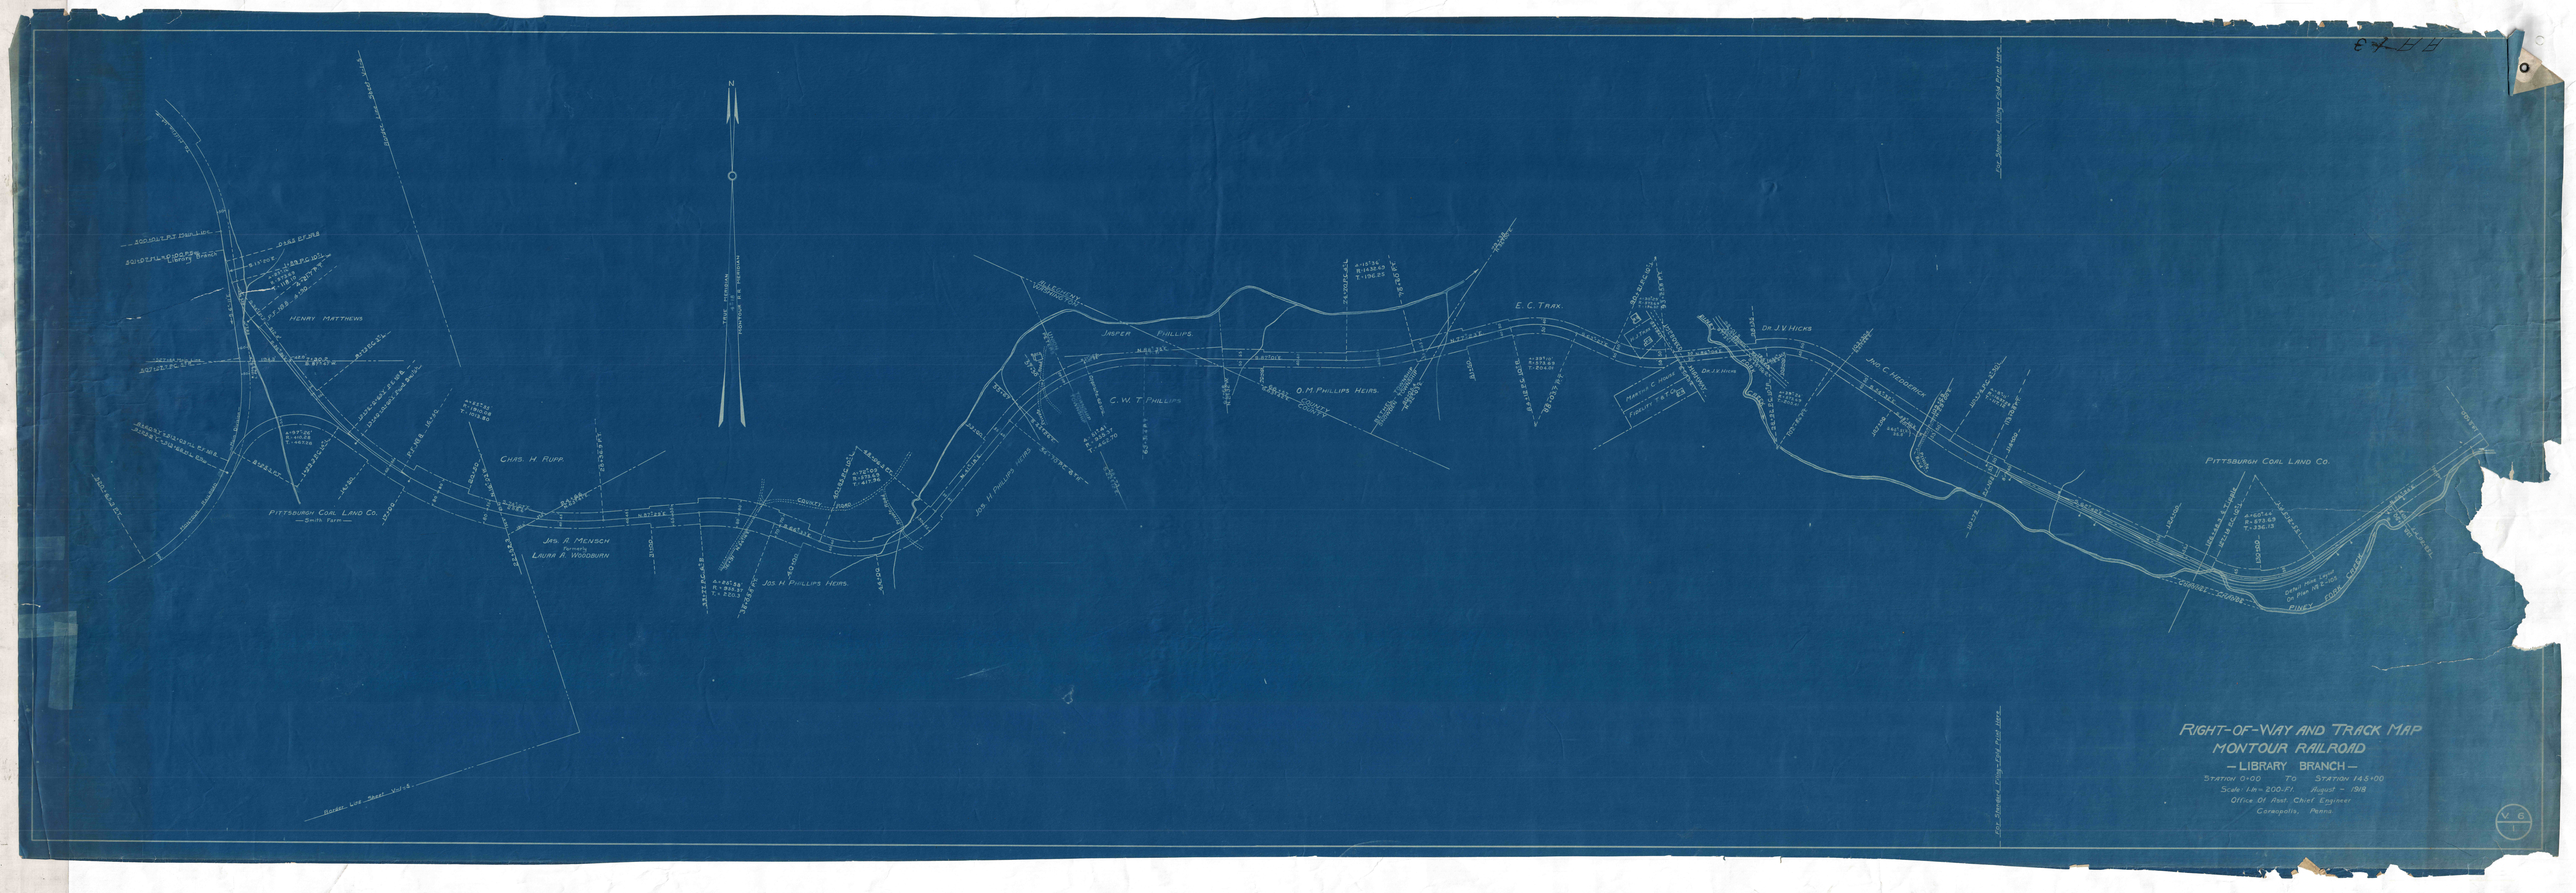
RIGHT-OF-WAY AND TRACK MAP
MONTOUR RAILROAD
— LIBRARY BRANCH —
STATION 0+00 TO STATION 145+00
Scale: 1 in = 200 Ft. August - 1918
Office Of Asst. Chief Engineer
Coraopolis, Penna.
HENRY MATTHEWS
CHAS. H. RUPP.
PITTSBURGH COAL LAND CO.
— Smith Farm —
JAS. A. MENSCH
Surveying
LAURA A. WOODBURN
JOS. H. PHILLIPS HEIRS.
JOS. H. PHILLIPS HOME
JASPER PHILLIPS
C. W. T. PHILLIPS
O. M. PHILLIPS HEIRS.
E. C. TARR
DR. J. V. HICKS
JAS. C. HEDDERICK
PITTSBURGH COAL LAND CO.
COUNTY ROAD
COUNTY BRIDGE
FINK
Bound Line Book Vol. 5