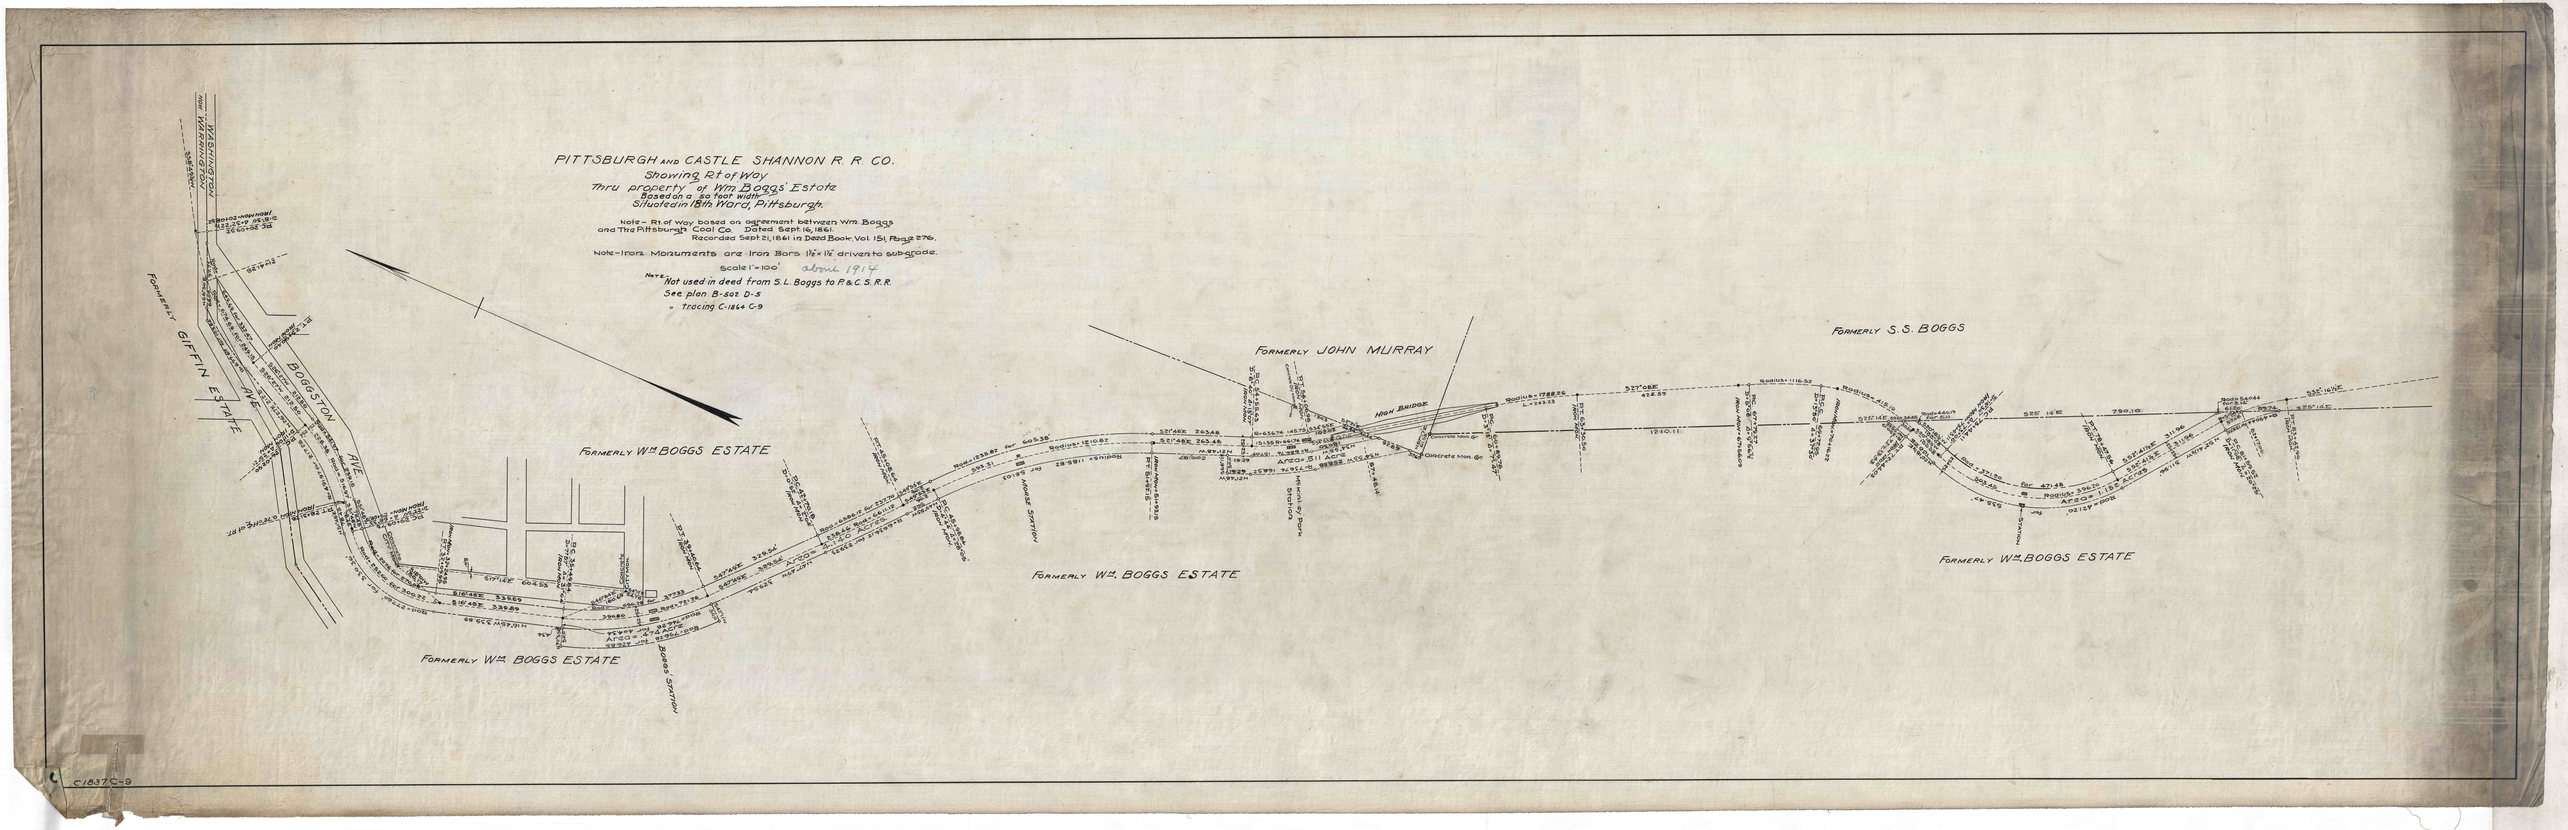
PITTSBURGH AND CASTLE SHANNON R. R. CO.
Showing Rt of Way
Thru property of Wm. Boggs' Estate
Based on a 50 foot width
Situated in 18th Ward, Pittsburgh.
Note – Rt. of Way based on agreement between Wm. Boggs and The Pittsburgh Coal Co. Dated Sept. 16, 1861.
Recorded Sept. 21, 1861 in Deed Book, Vol. 151, Page 276.
Note – Iron Monuments are Iron Bars 1½" × 1½" driven to sub-grade.
Scale 1" = 100'
about 1914
Note – Not used in deed from S. L. Boggs to P. & C. S. R. R.
See plan B-502 D-5
" tracing C-1864 C-9
FORMERLY GIFFIN ESTATE
WASHINGTON
NOW WARRINGTON
BOGGSTON AVE
FORMERLY Wm. BOGGS ESTATE
FORMERLY Wm. BOGGS ESTATE
BOGGS STATION
FORMERLY JOHN MURRAY
HIGH BRIDGE
Concrete Mon. Sc.
FORMERLY Wm. BOGGS ESTATE
FORMERLY S. S. BOGGS
FORMERLY Wm. BOGGS ESTATE
C1837 C-9