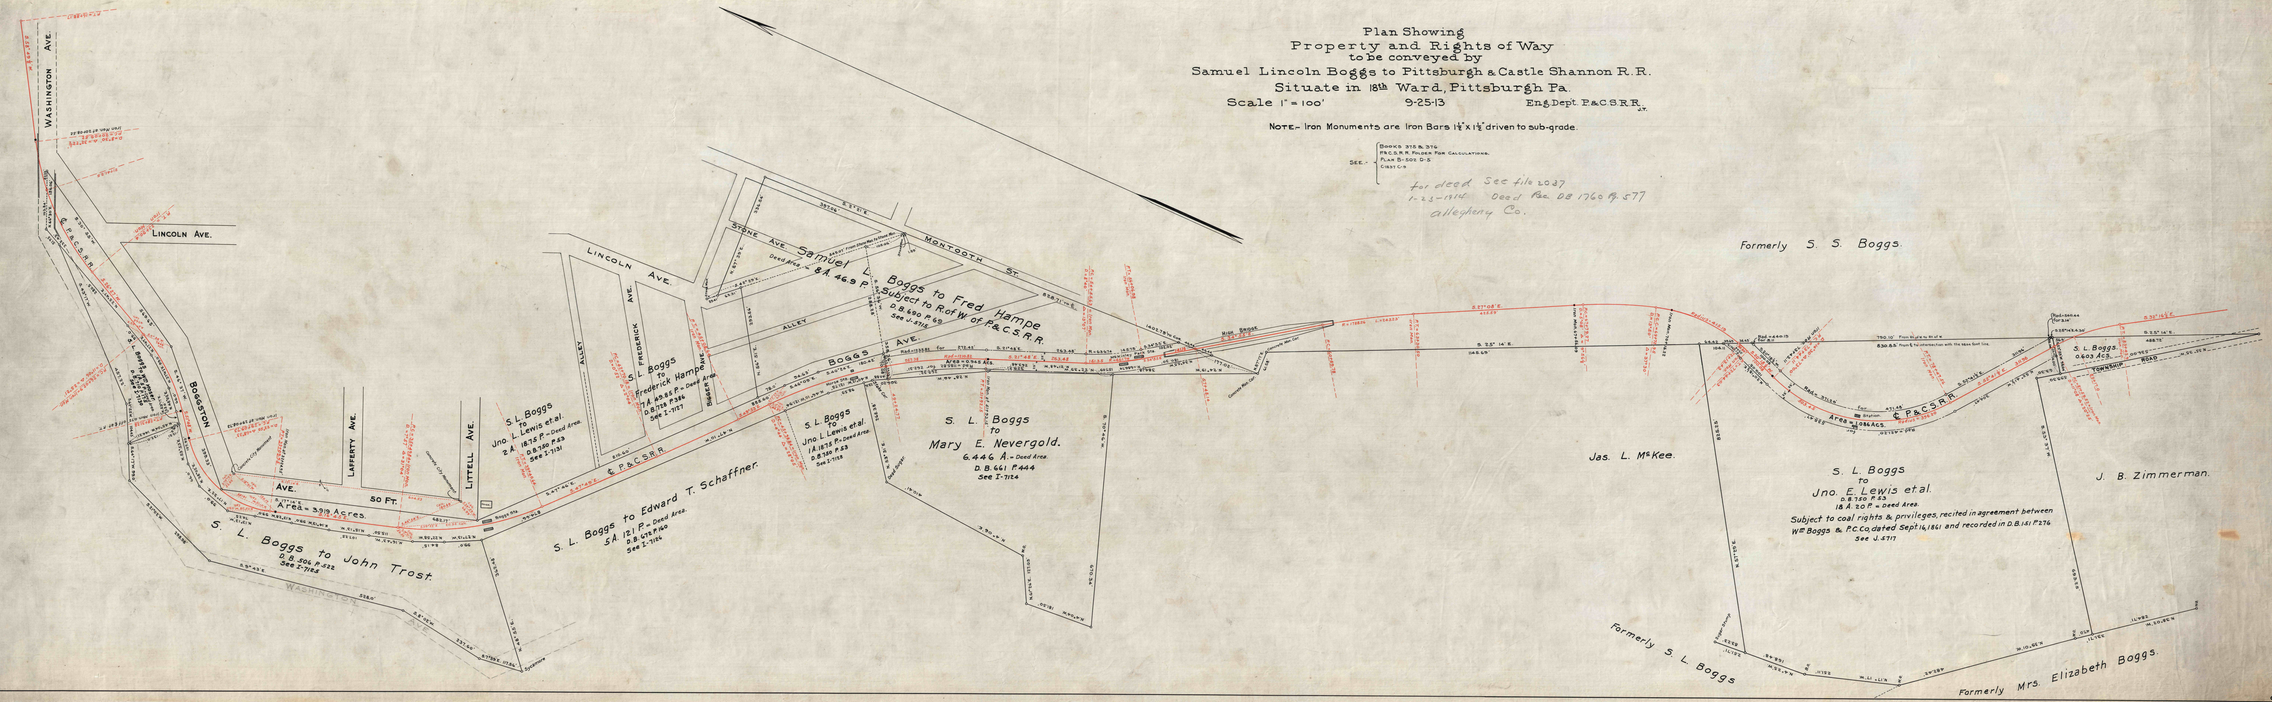
Plan Showing
Property and Rights of Way
to be conveyed by
Samuel Lincoln Boggs to Pittsburgh & Castle Shannon R. R.
Situate in 18th Ward, Pittsburgh Pa.
Scale 1" = 100'
9-25-13
Eng. Dept. P.&C.S.R.R. Co.
NOTE- Iron Monuments are Iron Bars 1¼" X 1½" driven to sub-grade.
SEE:- Books 315 & 376
P.&C.S.R.R. Roll No. 1 For Calculations.
Plan B-500 D-5
Case C-9
for deed See file 2037
1-23-1914 Deed Bk. DB 1760 Pg. 577
Allegheny Co.
WASHINGTON AVE.
LINCOLN AVE.
P.&C.S.R.R.
BROSIUS AVE.
LAFFERTY AVE.
LITTELL AVE.
ALLEY
STONE AVE.
MONTOOTH ST.
BOGGS AVE.
50 FT.
Area = 3.19 Acres.
S. L. Boggs to John Trost.
D.B. 504 P. 232
See I-7142
S. L. Boggs to Edward T. Schaffner
5A 121 P.- Deed Area.
D.B. 574 P. 160
See I-7184
S. L. Boggs
to
Jno. L. Lewis et al.
2 A 18.75 P.- Deed Area
D.B. 380 P. 23
See I-7130
S. L. Boggs
to
Frederick Hampe
17 A 109.8 P.- Deed Area
D.B. 1178 P. 385
See I-7157
S. L. Boggs to Fred Hampe
Subject to R. of W. of P.&C.S.R.R.
D.B. 690 P. 528
See U-4718
S. L. Boggs
to
Jno. L. Lewis et al.
1 A 18.75 P.- Deed Area
D.B. 380 P. 23
See I-7130
S. L. Boggs
to
Mary E. Nevergold.
6.446 A.- Deed Area
D.B. 661 P. 444
See I-7124
Formerly S. S. Boggs.
Jas. L. McKee.
Formerly S. L. Boggs
S. L. Boggs
to
Jno. E. Lewis et al.
D.B. 380 P. 23
18 A 20 P.- Deed Area
Subject to coal rights & privileges, recited in agreement between
Wm Boggs & P.C.Co. dated Sept 14, 1861 and recorded in D.B. 181 P. 276
See U-4717
Area = 0.964 Acs.
S. L. Boggs
0.403 Acs.
TOWNSHIP ROAD
J. B. Zimmerman.
Formerly Mrs. Elizabeth Boggs.

C-1864 C-9