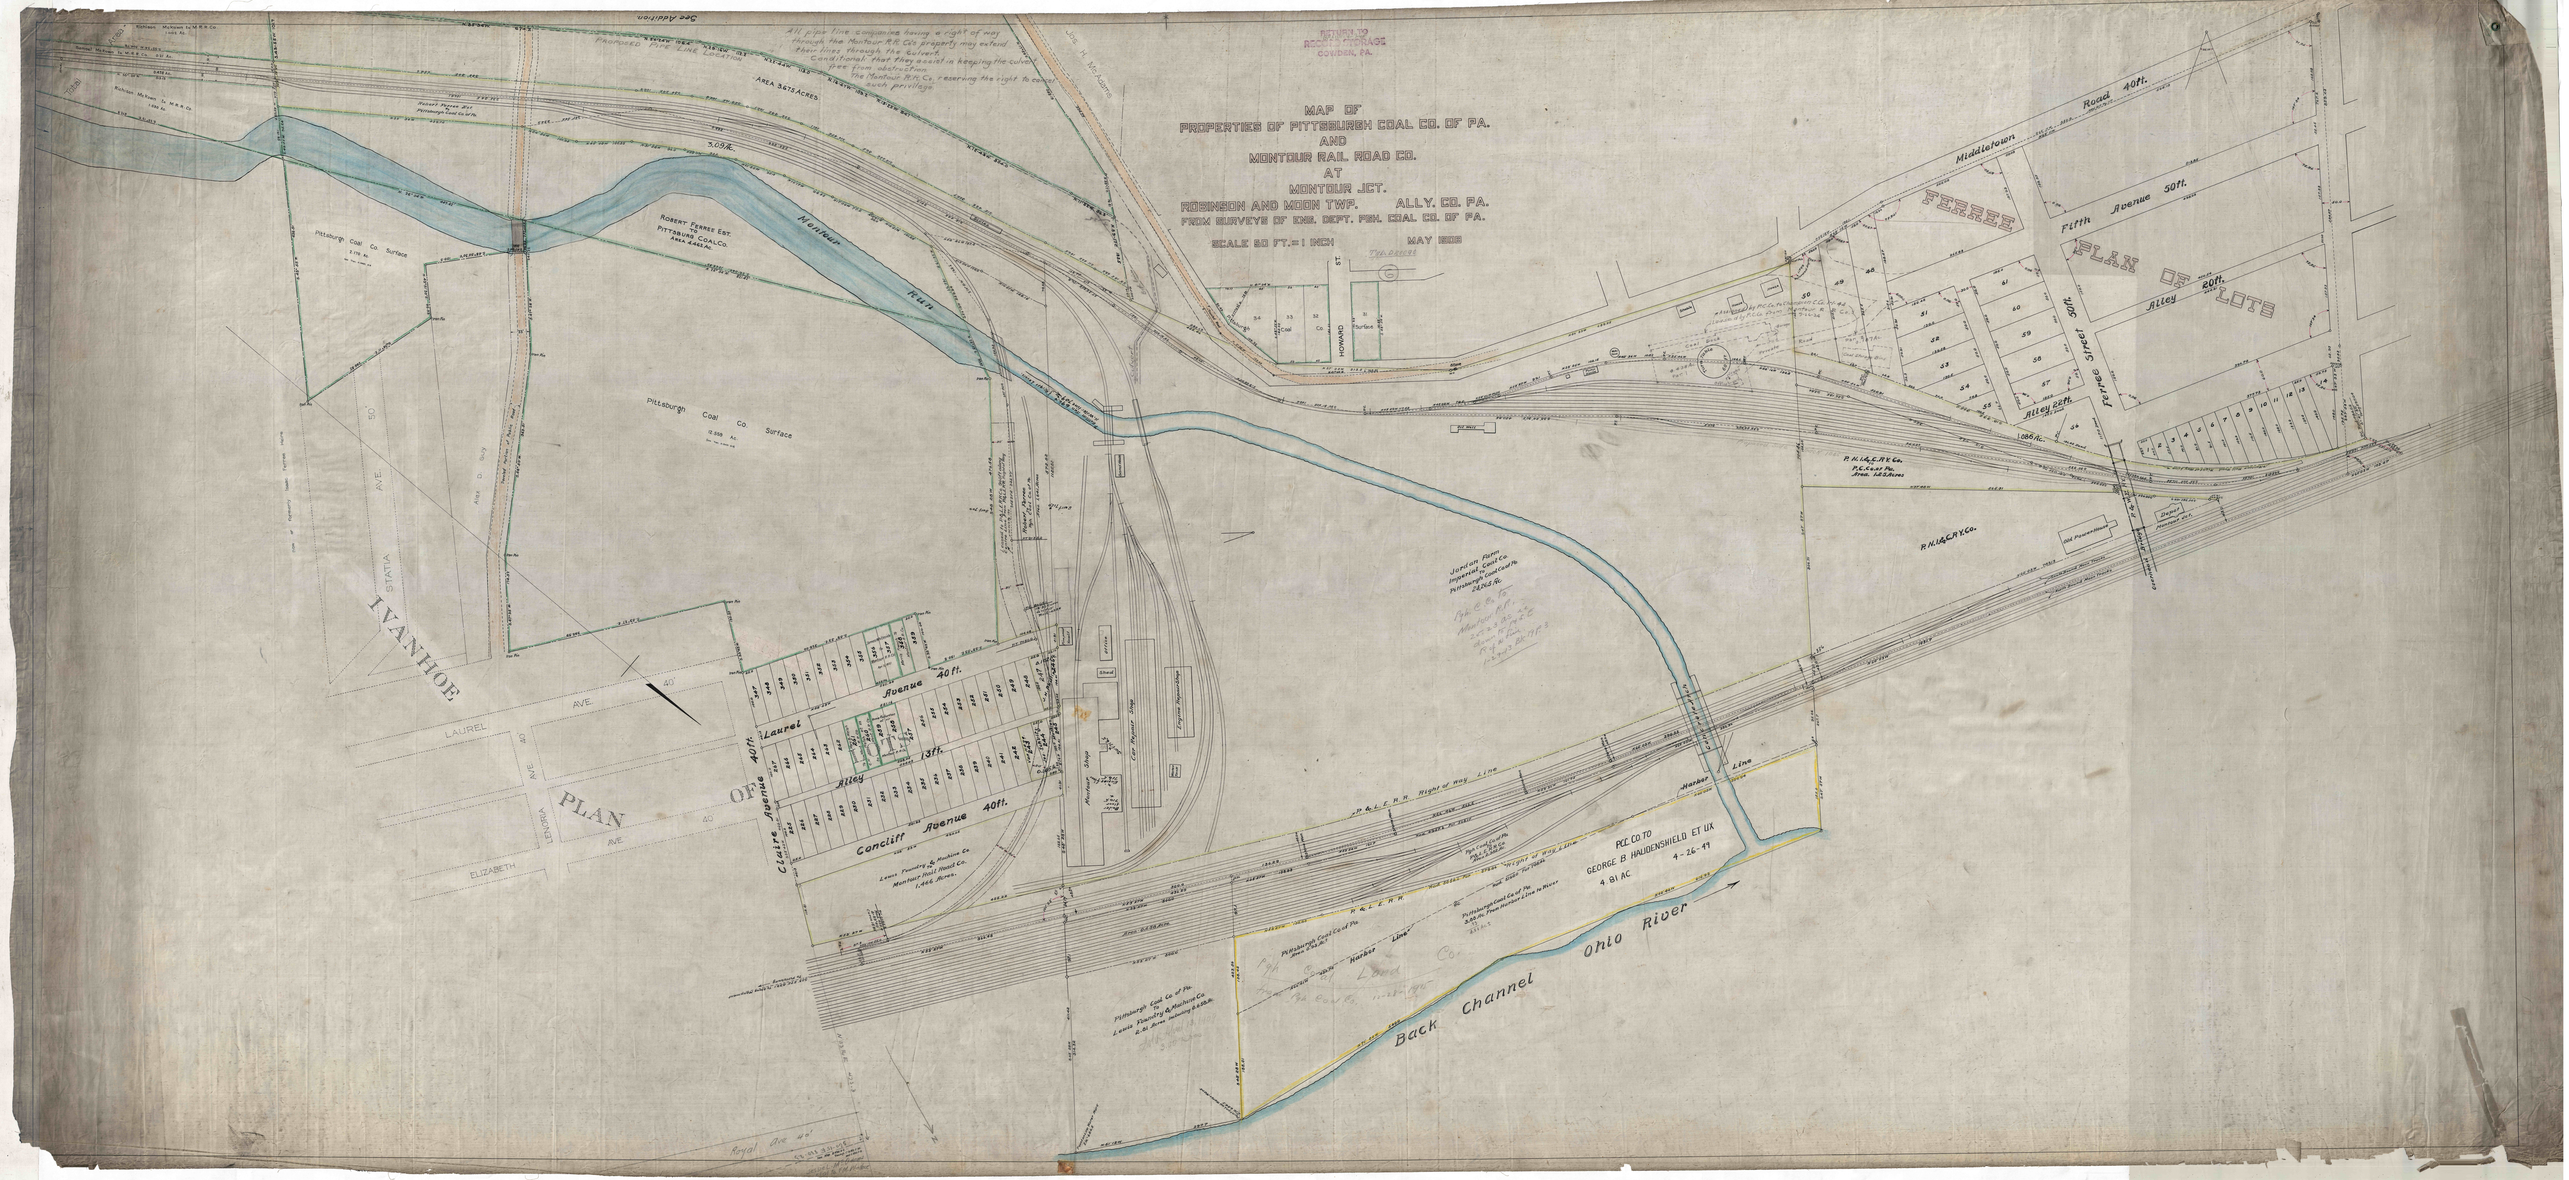
MAP OF
PROPERTIES OF PITTSBURGH COAL CO. OF PA.
AND
MONTOUR RAIL ROAD CO.
AT
MONTOUR JCT.
ROBINSON AND MOON TWP. ALLY. CO. PA.
FROM SURVEYS OF ENG. DEPT. PGH. COAL CO. OF PA.
SCALE 50 FT. = 1 INCH MAY 1906
All pipe line companies having a right of way through the Montour R.R. Co's property may extend their lines through the culverts Conditional that they assist in keeping the culverts free from obstruction The Montour R.R. Co. reserving the right to cancel such privilege
Proposed Pipe Line Location
Area 367.5 Acres
Montour Run
Pittsburgh Coal Co Surface
Robert Ferree Est. Pittsburgh Coal Co. Surface
Area 44.1 Ac.
Pittsburgh Coal Co Surface
Pittsburgh Coal Co Surface
Area D. Bldg
IVANHOE
STATIA
LAUREL AVE.
ELIZABETH AVE.
LENORA AVE.
PLAN OF LOTS
Laurel Avenue 40ft.
Alley 13ft.
Concliff Avenue 40ft.
Claire Avenue 40ft.
Lewis Foundry & Machine Co. Montour Rail Road Co. 1.466 Acres
Pittsburgh Coal Co of Pa To Lewis Foundry & Machine Co. & Mo. Rail. Co. Area 2.558 Acres
Pittsburgh Coal Co of Pa 3.96 Ac.
Pittsburgh Coal Co of Pa Area 0.49 Ac.
Montour Shop
Engine House
Car Repair Shop
Typewriter
Drawn
Middletown Road 40ft.
FERREE
Fifth Avenue 30ft.
PLAN OF LOTS
Alley 20ft.
Ferree Street 30ft.
Alley 16ft.
1.086 Ac.
P.R.R.C.&Y.R.R. Co. P.C.Coal Co. Area 162 Rods
P.R.R.C.&Y.Co.
Jordan Plant Imperial Coal Co. Pittsburgh Coal Co. 0.442 Ac.
P.R.R. Co. to Montour R.R. Co. 1.22 Ac. Area of Plat 0.94 Ac. Land Bldg.
P.R.R. Right of Way Line
Harbor Line
Pittsburgh Coal Co of Pa Area 0.49 Ac.
Pittsburgh Coal Co of Pa 3.96 Ac. From Harbor Line to River
Pgh Coal Co. Land Co.
P.C.C. CO TO GEORGE B. HAUDENSHIELD ET UX 4-26-49 4.91 AC
Back Channel Ohio River
Royal Ave. 40'
Jos. H. McAbee
Richmond Mahoney to M.R.R. Co. 0.01 Ac.
Richmond Mahoney to M.R.R. Co. 0.01 Ac.
Richmond Mahoney to M.R.R. Co. 1.144 Ac.
See Addition