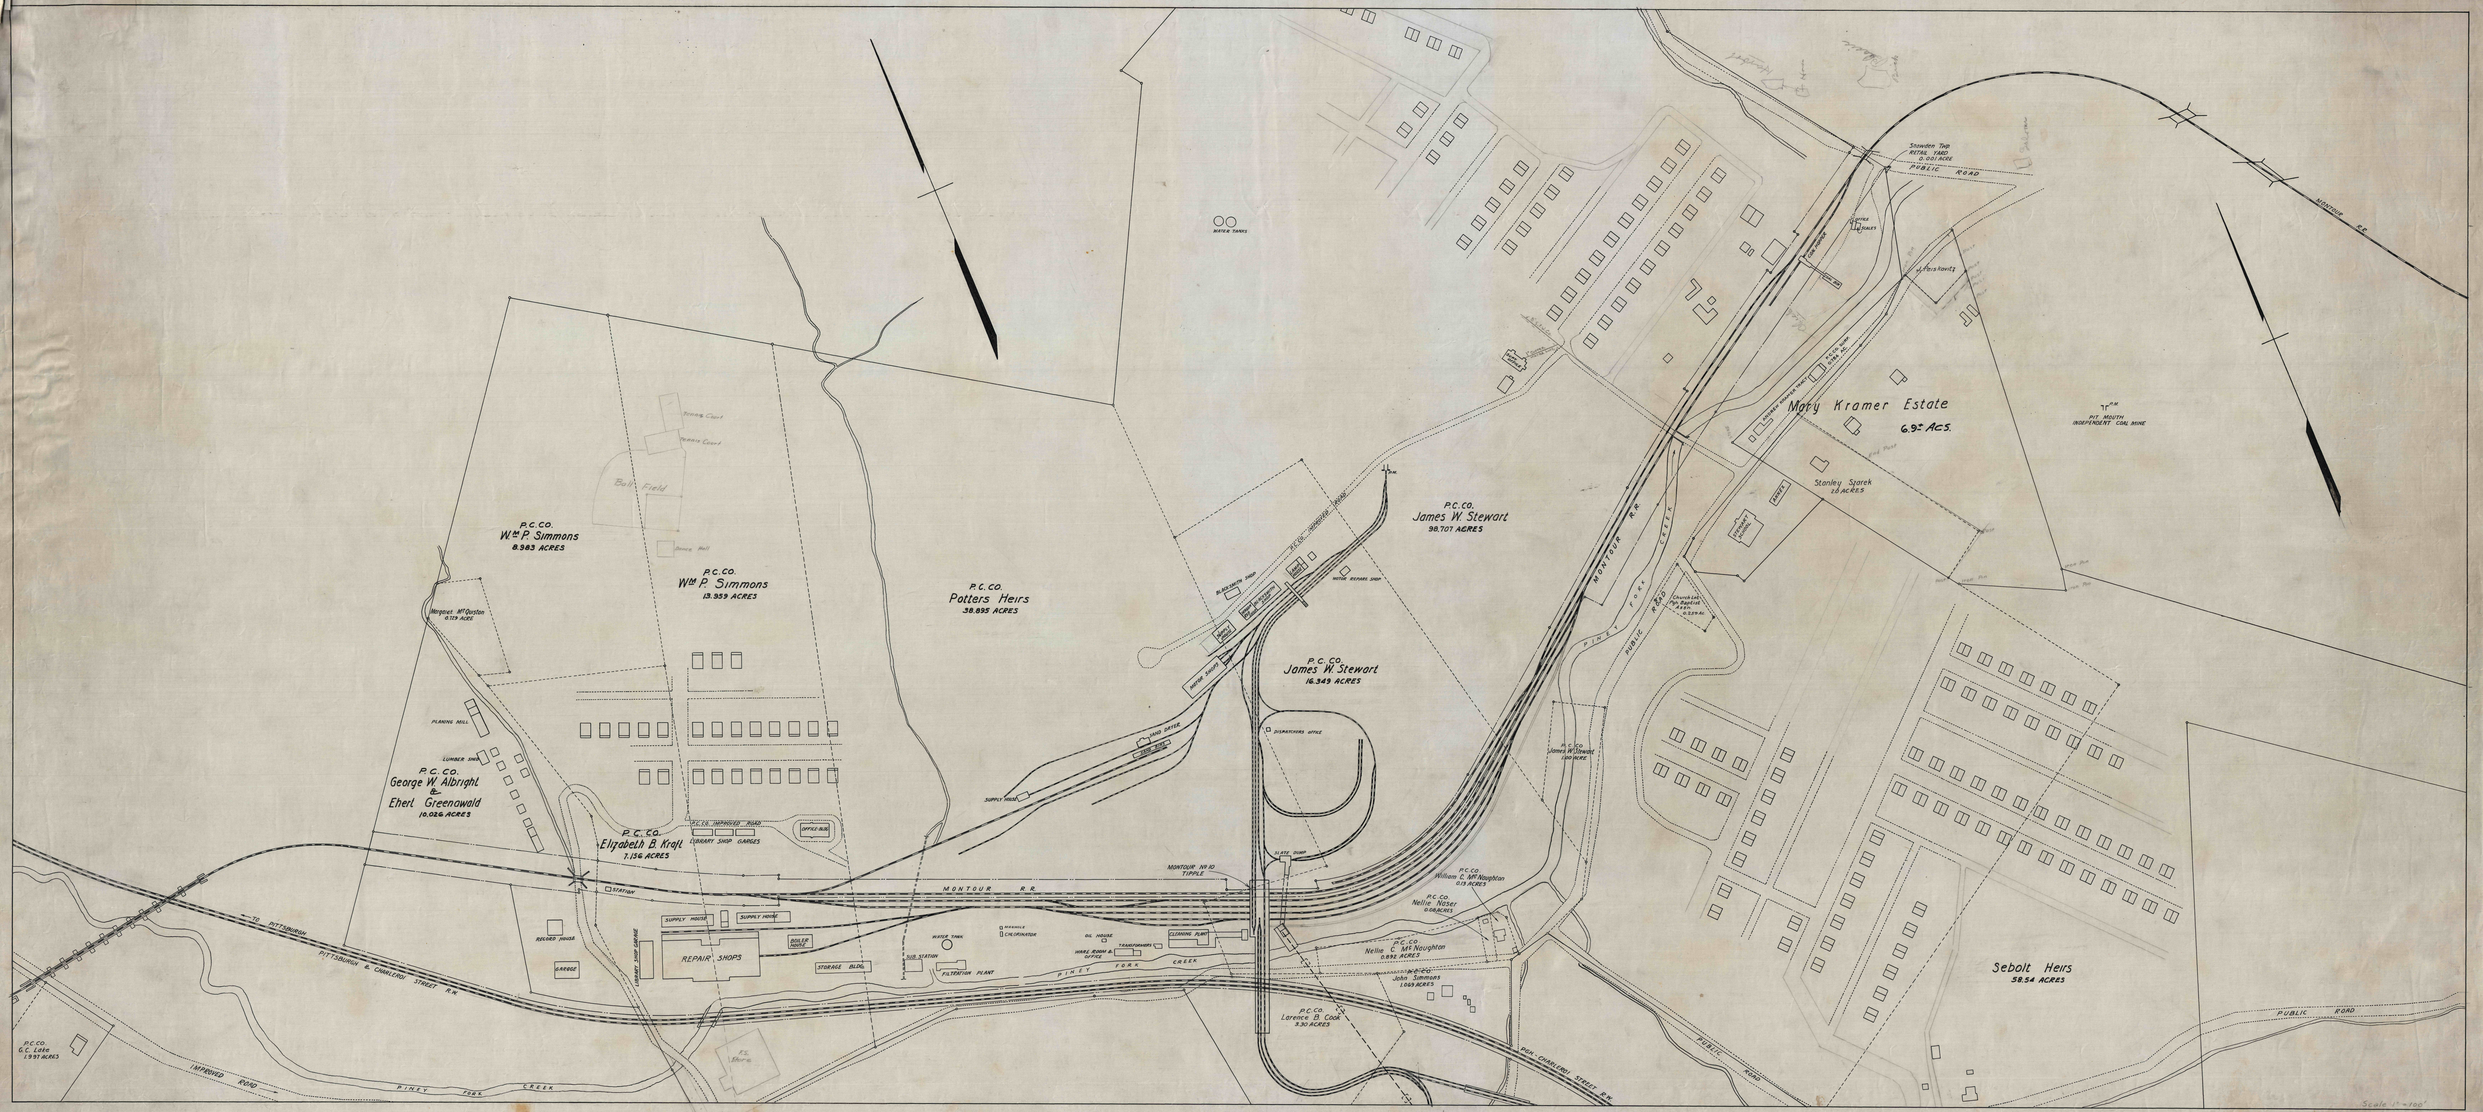
AA-8-11
P.C.CO. Wm P. Simmons 8.983 ACRES
P.C.CO. Wm P. Simmons 13.959 ACRES
P.C.CO. Potters Heirs 38.895 ACRES
P.C.CO. James W. Stewart 38.707 ACRES
P.C.CO. James W. Stewart 16.349 ACRES
P.C.CO. George W. Albright & Ehert Greenawald 10.026 ACRES
P.C.CO. Elizabeth B. Kraft 7.156 ACRES
Morgan's McQuiston 0.179 ACRE
Tennis Court
Baseball Field
Dance Hall
PLANING MILL
LUMBER SHED
P.C.CO. IMPROVED ROAD
LIBRARY SHOP GARAGES
OFFICE BLDG
STATION
SUPPLY HOUSE
REGISTER HOUSE
GARAGE
REPAIR SHOPS
BOILER HOUSE
STORAGE BLDG.
LIBRARY SHOP GARAGE
MONTOUR R.R.
TO PITTSBURGH
PITTSBURGH & CRAWFORD STREET R.R.
MONTOUR NO 10 TIPPLE
WATER TANKS
SUB STATION
FILTRATION PLANT
OIL HOUSE
MAIL ROOM & OFFICE
TRANSFORMERS
CLEANING PLANT
CHLORINATOR
PINEY FORK CREEK
IMPROVED ROAD
P.C.CO. G.C. Lake 1.997 ACRES
P.C.CO. Lorence B. Cook 3.30 ACRES
P.C.CO. William C. McNaughton 0.13 ACRES
P.C.CO. Nellie Nizer 0.08 ACRES
P.C.CO. Nellie C. McNaughton 0.892 ACRES
P.C.CO. John Simmons 1.069 ACRES
P.C.CO. James W. Stewart 1.80 ACRE
DISPATCHERS OFFICE
WASH RACKS
SLATE DUMP
MOTOR REPAIRS SHOP
MACHINE SHOP
BLACKSMITH SHOP
Stowdon Twp. RETAIL YARD 0.001 ACRE
PUBLIC ROAD
OFFICE & SCALES
TRANSFORMERS
Mary Kramer Estate 6.92 ACS.
Stanley Sparek 2.0 ACRES
GARAGE
Church Lot Poly Baptist Church 0.43 ACRES
PUBLIC ROAD
MONTOUR R.R.
PINEY FORK CREEK
T.P.M. PIT MOUTH INDEPENDENT COAL MINE
Sebolt Heirs 38.54 ACRES
PUBLIC ROAD
PUBLIC ROAD
PITTSBURGH & CRAWFORD STREET R.R.
Scale 1"=100'
AA-8-11