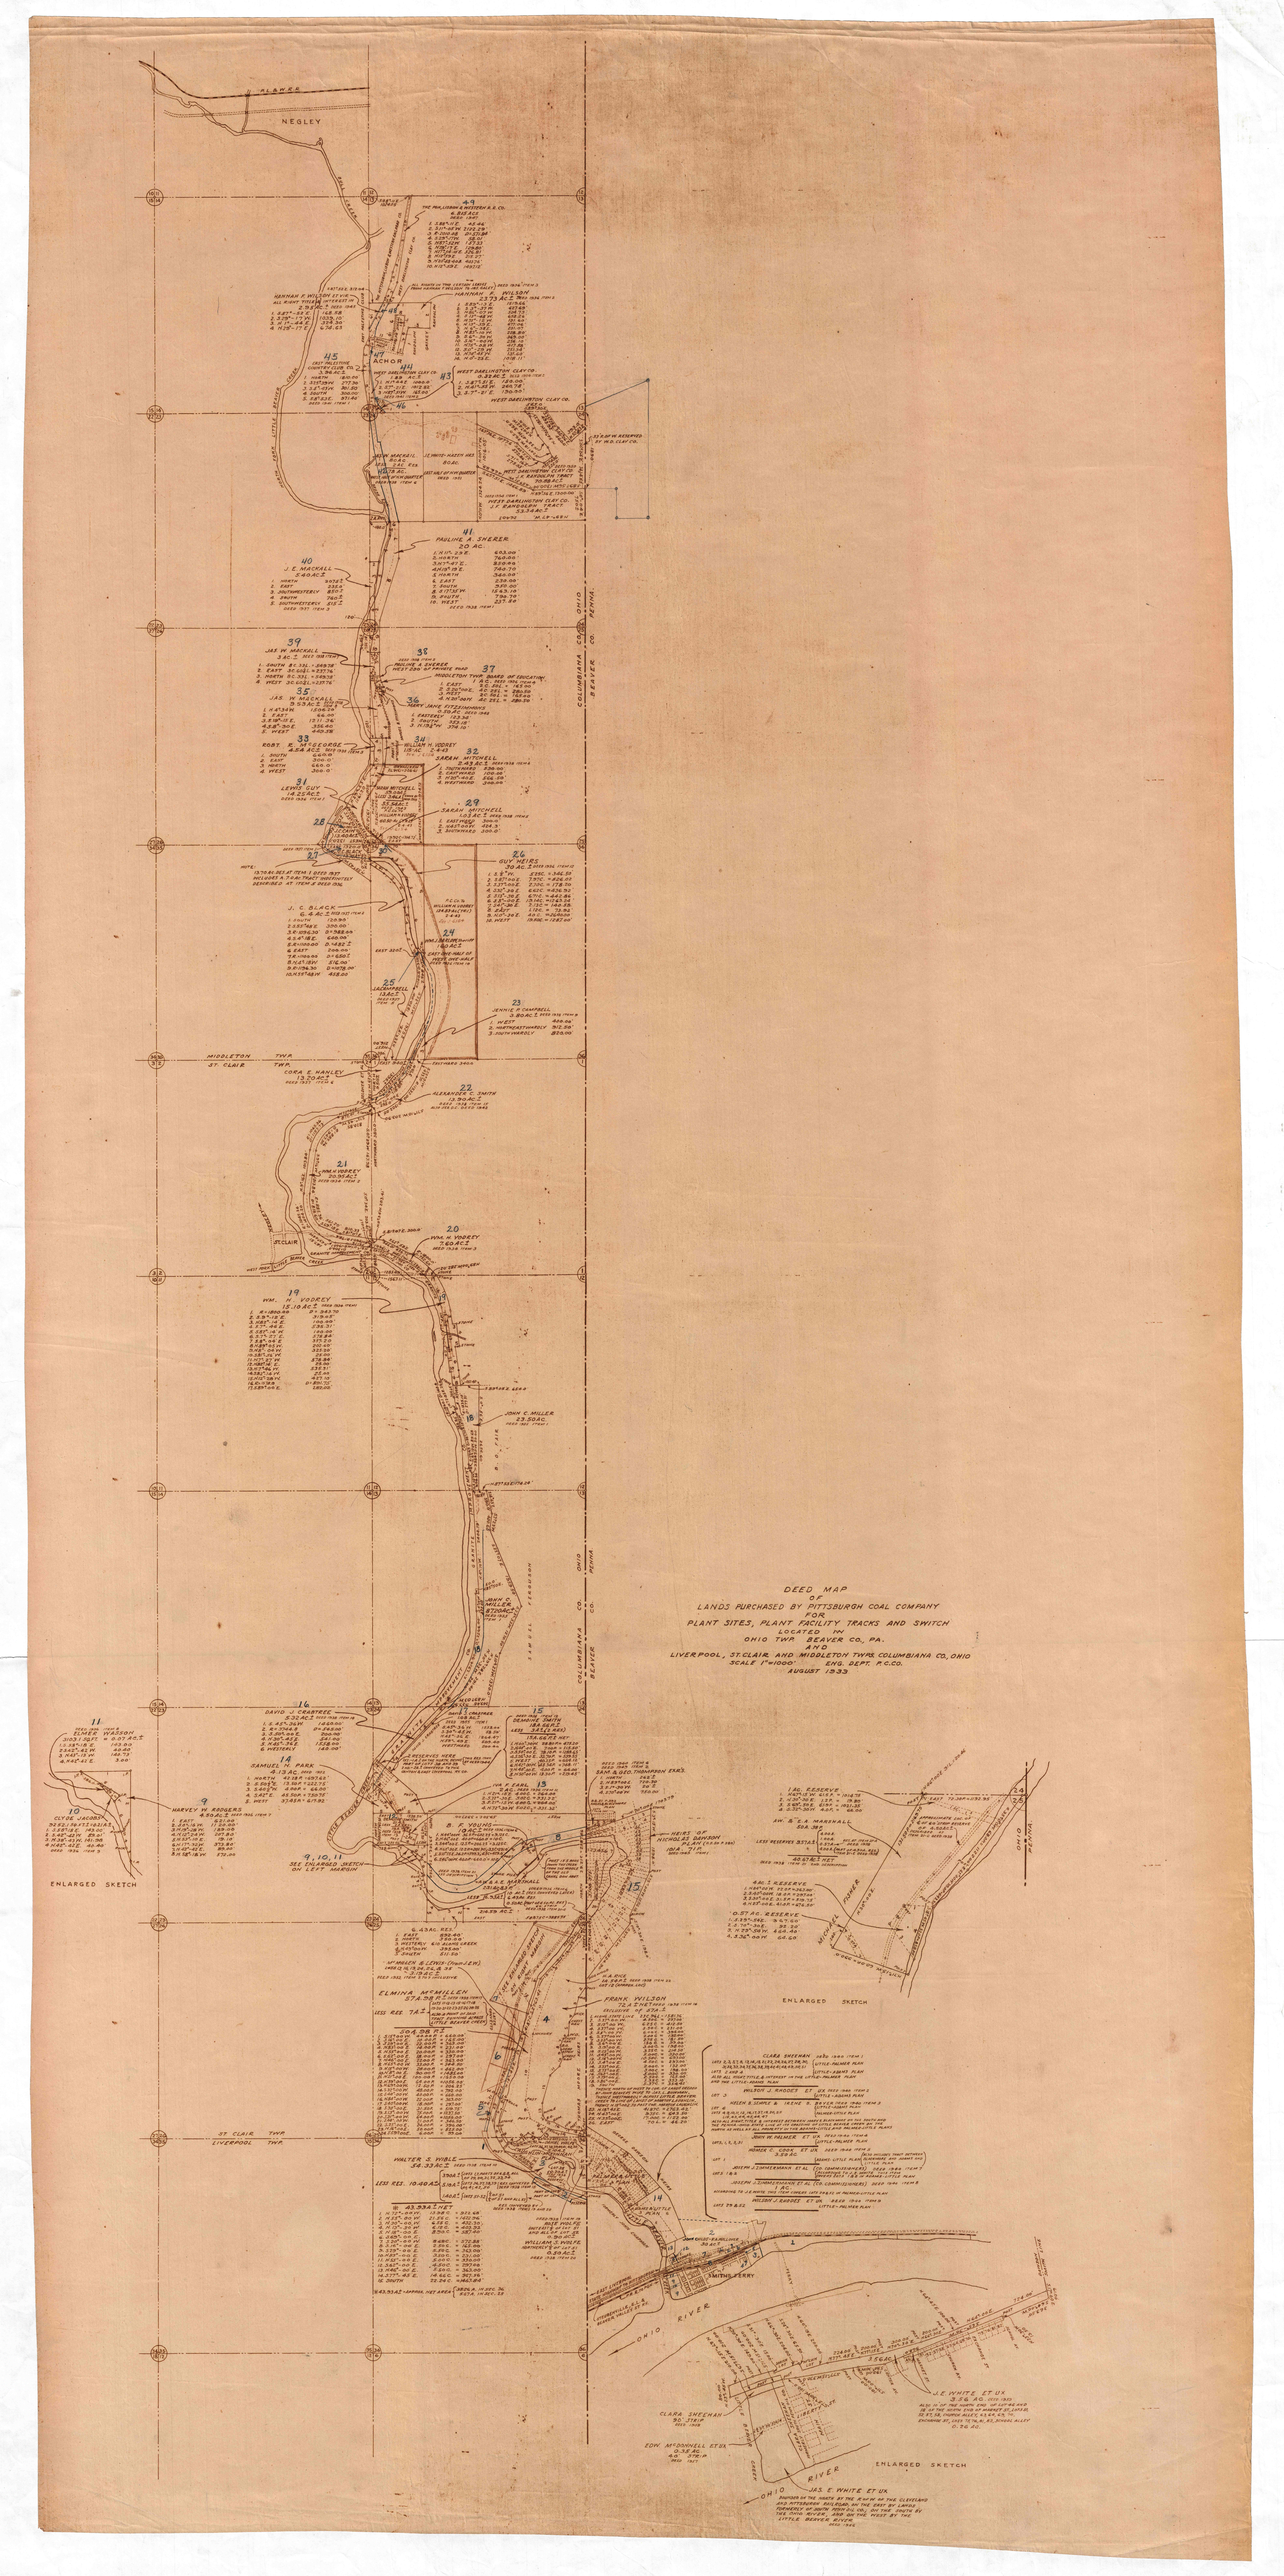
NEGLEY
ANCHOR
MIDDLETON TWP.
ST. CLAIR TWP.
LIVERPOOL TWP.
COLUMBIANA CO. OHIO
BEAVER CO. PENNA.
ENLARGED SKETCH
ENLARGED SKETCH
ENLARGED SKETCH
SMITHS FERRY
OHIO RIVER
DEED MAP
OF
LANDS PURCHASED BY PITTSBURGH COAL COMPANY
FOR
PLANT SITES, PLANT FACILITY TRACKS AND SWITCH
LOCATED IN
OHIO TWP. BEAVER CO., PA.
AND
LIVERPOOL, ST. CLAIR AND MIDDLETON TWPS. COLUMBIANA CO., OHIO
SCALE 1"=1000'
ENG. DEPT. P.C.CO.
AUGUST 1933