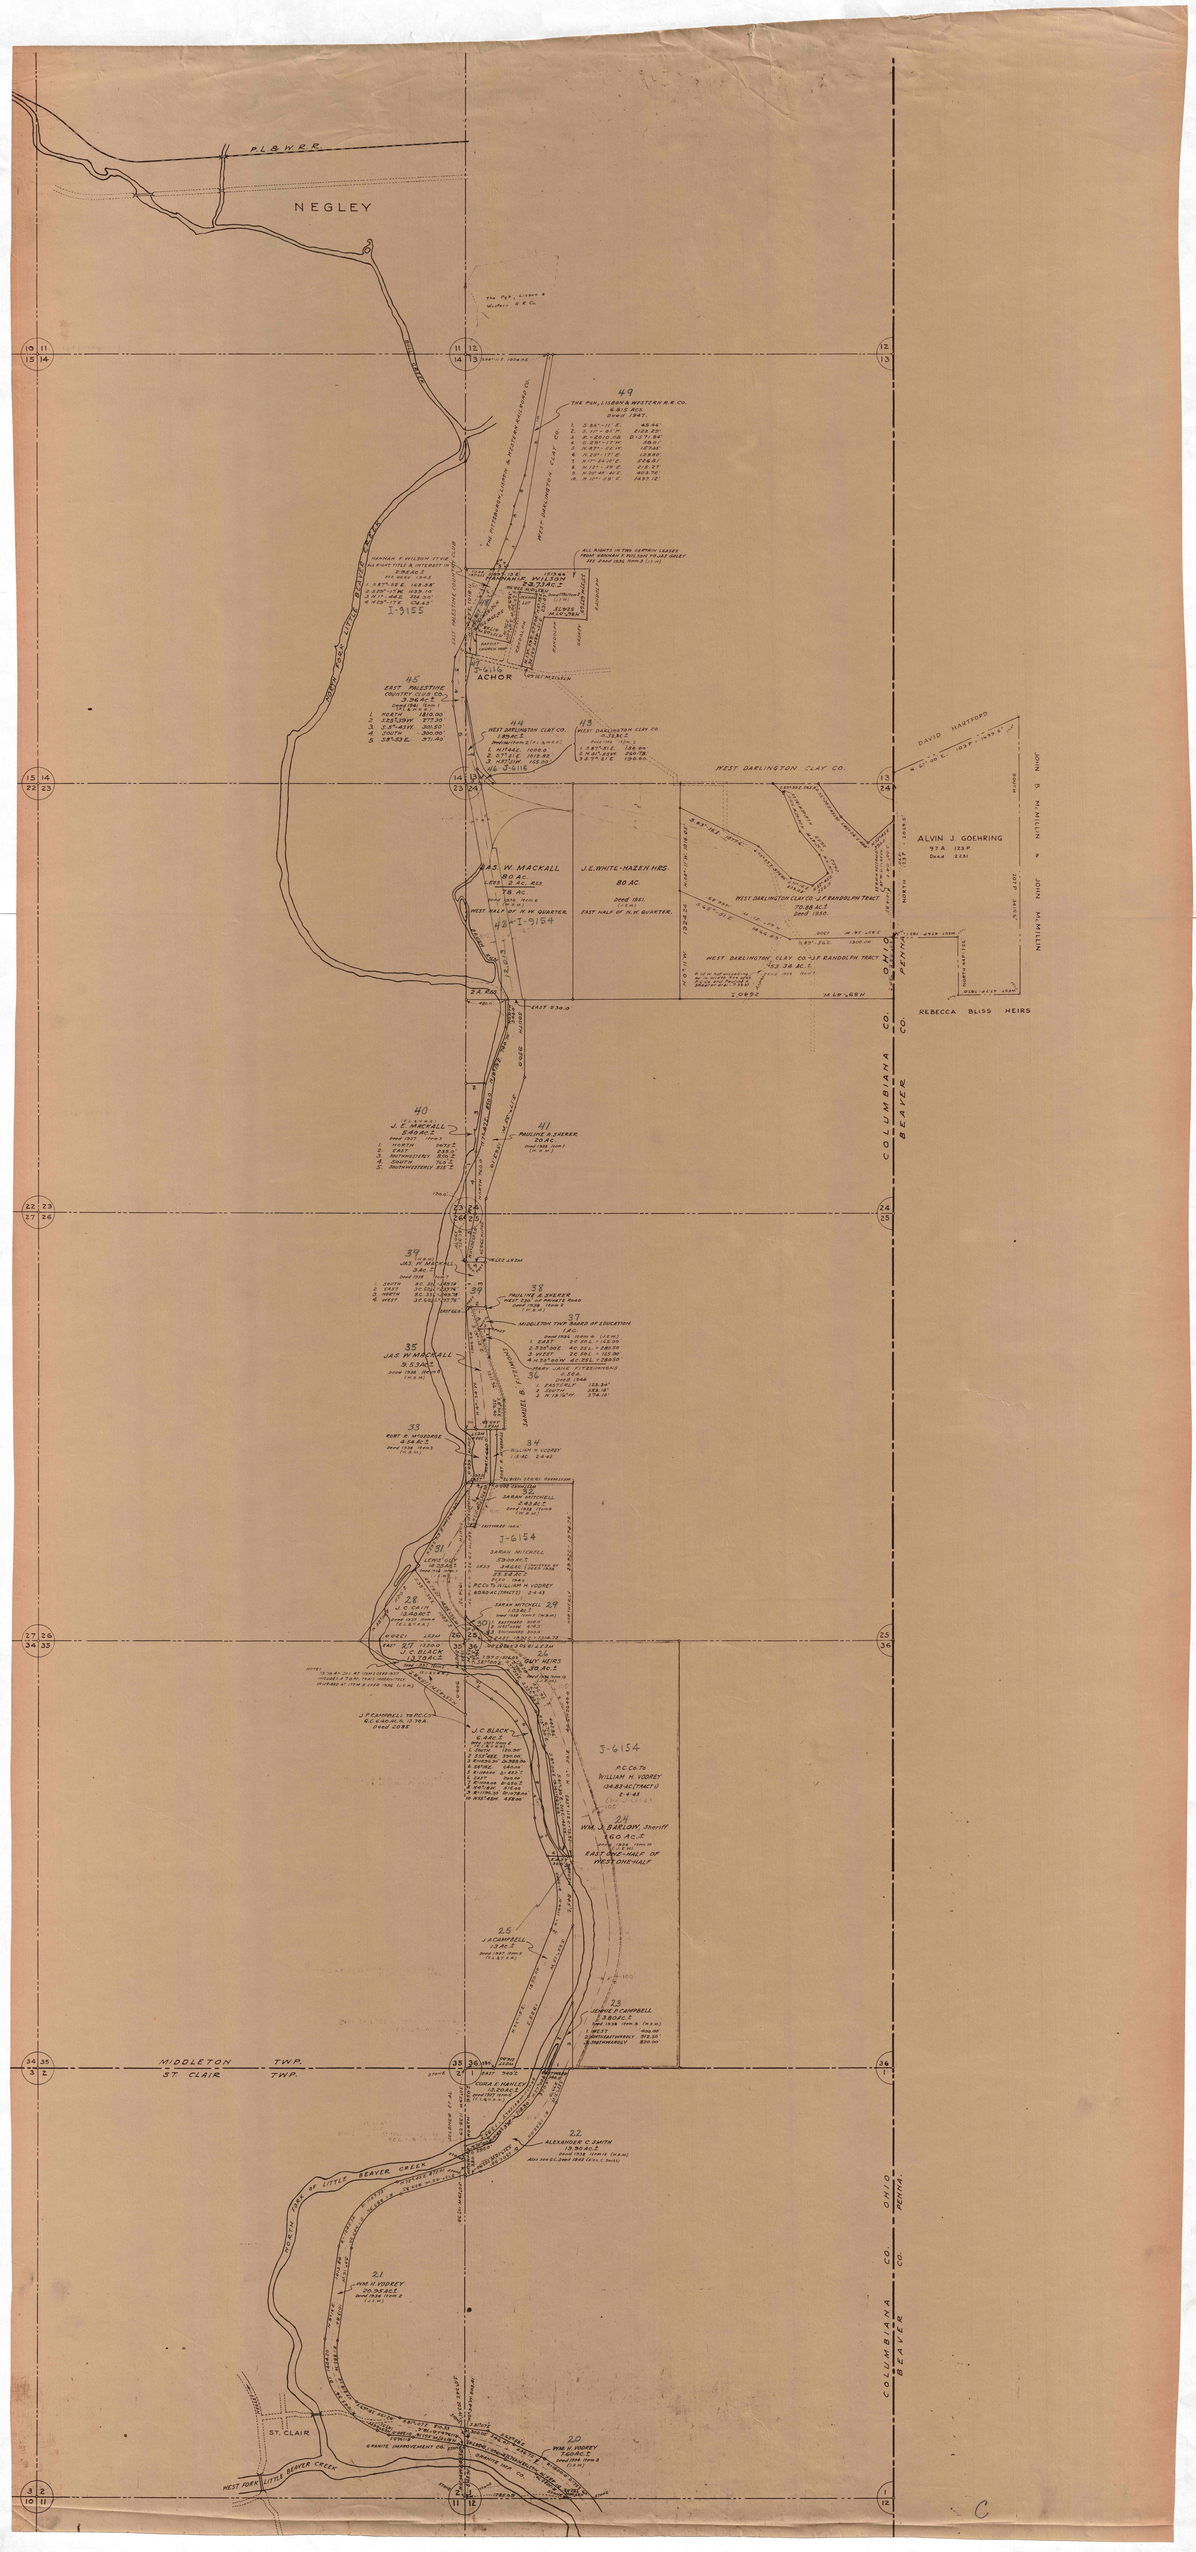
P L & W R R
NEGLEY
THE PITTSBURGH, LISBON & WESTERN R.R. CO.
WEST DARLINGTON CLAY CO.
49
THE PGH., LISBON & WESTERN R.R. CO.
6.915 ACS.
Deed 1947
ALL RIGHTS IN THIS SECTION LEASED FROM PITTSBURGH & WESTERN RAILROAD CO.
SEE PLAT SHEET
SEE FRONT SEAL PAGE 1 (1-M)
HARMAN F. WILSON ET UX
ALL RIGHT TITLE & INTEREST IN
5.9 AC.±
Deed 1941
1 S 87°-15 E 148.38'
2 S 27°-15 W 433.10'
3 N 87°-15 W 148.38'
4 N 27°-15 E 434.23'
I-9155
49A
HARMAN F. WILSON
2.3 AC.±
Deed 1941
SOUTH FORK OF LITTLE BEAVER CREEK
EAST PALESTINE COUNTRY CLUB
ACHOR
J-6116
45
EAST PALESTINE COUNTRY CLUB CO.
3.36 AC.±
Deed 1941 Item 1
1 NORTH 1810.00
2 123°-30'W 277.30
3 2.5° A.W. 301.50
4 SOUTH 300.00
5 38°-30' E. 271.60
44
WEST DARLINGTON CLAY CO.
1.85 AC.±
Deed 1930 Item 2 (Parcel 2)
1 N 11°-45 E 1000.0'
2 S 77°-15 E 1810.82'
3 N 11°-45 W 155.00'
J-6116
43
WEST DARLINGTON CLAY CO.
0.32 AC.±
Deed 1930 Item 2
1 S 87°-15 E 126.64'
2 S 2°-45' W 250.78'
3 S 27°-15 E 136.60'
WEST DARLINGTON CLAY CO.
DAVID HARTFORD
N 87°-30 E 1052'
N 2°-45' W 1139.5'
JOHN B. McMILLIN & JOHN M. McMILLIN
ALVIN J. GOEHRING
97 A 123 P
Deed 2281
NORTH 1335' (DEED)
WEST 1335' (DEED)
WEST DARLINGTON CLAY CO. & RANDOLPH TRACT
70.68 AC.±
Deed 1930
S 87°-30 E 1800.00
WEST DARLINGTON CLAY CO. - J.F. RANDOLPH TRACT
53.34 AC.±
I-9692
N 87°-30 W 1800.00
WAS. W. MACKALL
80 AC.
LESS 2 AC. ±
78 AC.
WEST HALF OF N.W. QUARTER.
J.E. WHITE-HAZEN HRS.
80 AC.
Deed 1881
EAST HALF OF N.W. QUARTER.
W-2
I-9154
24 Rds
EAST 230.0
COLUMBIANA CO. OHIO
BEAVER CO. PENNA.
REBECCA BLISS HEIRS
40
J. E. MACKALL
2.4 AC.±
Deed 1931 Item 1
1 NORTH 190.2
2 EAST 230.0
3 SOUTHWESTERLY 238.5
4 SOUTH 70.0
5 SOUTHWESTERLY 82.2
41
PAULINE A. SHERER
20 AC.±
Deed 1928 Item 1
(W. 2 A.)
39
JAS. W. MACKALL
Deed 1938
1 SOUTH 20.00 / 190.14
2 EAST 20.00 / 327.6
3 NORTH 20.00 / 190.14
4 WEST 20.00 / 327.6
38
PAULINE A. SHERER
WEST 330' OF PRIVATE ROAD
Deed 1928 Item 1
(W. 2 A.±)
37
MIDDLETON TWP. BOARD OF EDUCATION
1 AC.
Deed 1924 Item A (1.5 AC.)
1 EAST 21.00 L = 162.00
2 S 33°-00 E 40.00 L = 280.00
3 S 57°-00 W 21.00 L = 280.00
4 N 33°-00 W 40.00 L = 280.00
MARY JANE FITZSIMMONS
1.25 A.
Deed 1944
1 EASTERLY 123.34'
2 SOUTH 324.6'
3 N 78°-15' W 479.0'
35
JAS. W. MACKALL
3.53 AC.±
Deed 1938 Item 1
(W. 3 A.)
36
33
ROBT. A. MCGEORGE
6.54 AC.±
Deed 1938 Item 3
(To B.H.)
34
WILLIAM H. VODREY
(134 AC. 2-43)
J-6154
32
SARAH MITCHELL
2.43 AC.±
Deed 1938 Item 4
(To B.H.)
31
SARAH MITCHELL
13.00 AC.±
1823 3.46 AC. (portion of
10.54 AC.±
Deed 1944
P.C.C. to WILLIAM H. VODREY
8082 AC. (TRACT 2) 2-43
28
J. C. CAIN
3.46 AC.±
Deed 1938 Item 2
(To B.H.)
29
SARAH MITCHELL
1.34 AC.±
Deed 1938 Item 3 (W.B.H.)
30
1320.0'
EAST
27
J. C. BLACK
13.70 AC.±
26
RAY HEIRS
20 AC.±
J. P. CAMPBELL TO P.C.C.
E.C. 6-40-A.L.S. 17.79 A.
Deed 2085
J. C. BLACK
6.46 AC.±
Deed 1927 Item 2
1 SOUTH 20.00
2 EAST 330.00
3 SOUTH 20.00
4 EAST 330.00
5 SOUTH 20.00
6 EAST 330.00
7 SOUTH 20.00
8 EAST 330.00
9 SOUTH 20.00
10 EAST 330.00
J-6154
P.C.C. TO
WILLIAM H. VODREY
134.83 AC. (TRACT 1)
2-43
24
WM. J. BARLOW, Sheriff
160 AC.±
Deed 1928 Item 10
EAST ONE-HALF OF
WEST ONE-HALF
25
J. A. CAMPBELL
13 AC.±
Deed 1927 Item 3
(To B.H.)
23
JENNIE P. CAMPBELL
1.8 AC.±
Deed 1938 Item 5 (W.B.H.)
WEST 400.00'
SOUTHEASTERLY 312.00'
SOUTHWESTERLY 200.00'
MIDDLETON TWP.
ST. CLAIR TWP.
TORA E. HANLEY
13.00 AC.±
Deed 1938 Item 6
(To B.H.)
22
ALEXANDER C. SMITH
13.90 AC.±
Deed 1938 Item 8 (W.B.H.)
Also see D.C. Deed 1848 (Alex. C. Smith)
NORTH FORK OF LITTLE BEAVER CREEK
21
WM. H. VODREY
20.09 AC.±
Deed 1938 Item 9
(To B.H.)
ST. CLAIR
GRANITE IMPROVEMENT CO.
WEST FORK LITTLE BEAVER CREEK
20
WM. H. VODREY
7.60 AC.±
Deed 1938 Item 8
(To B.H.)
C