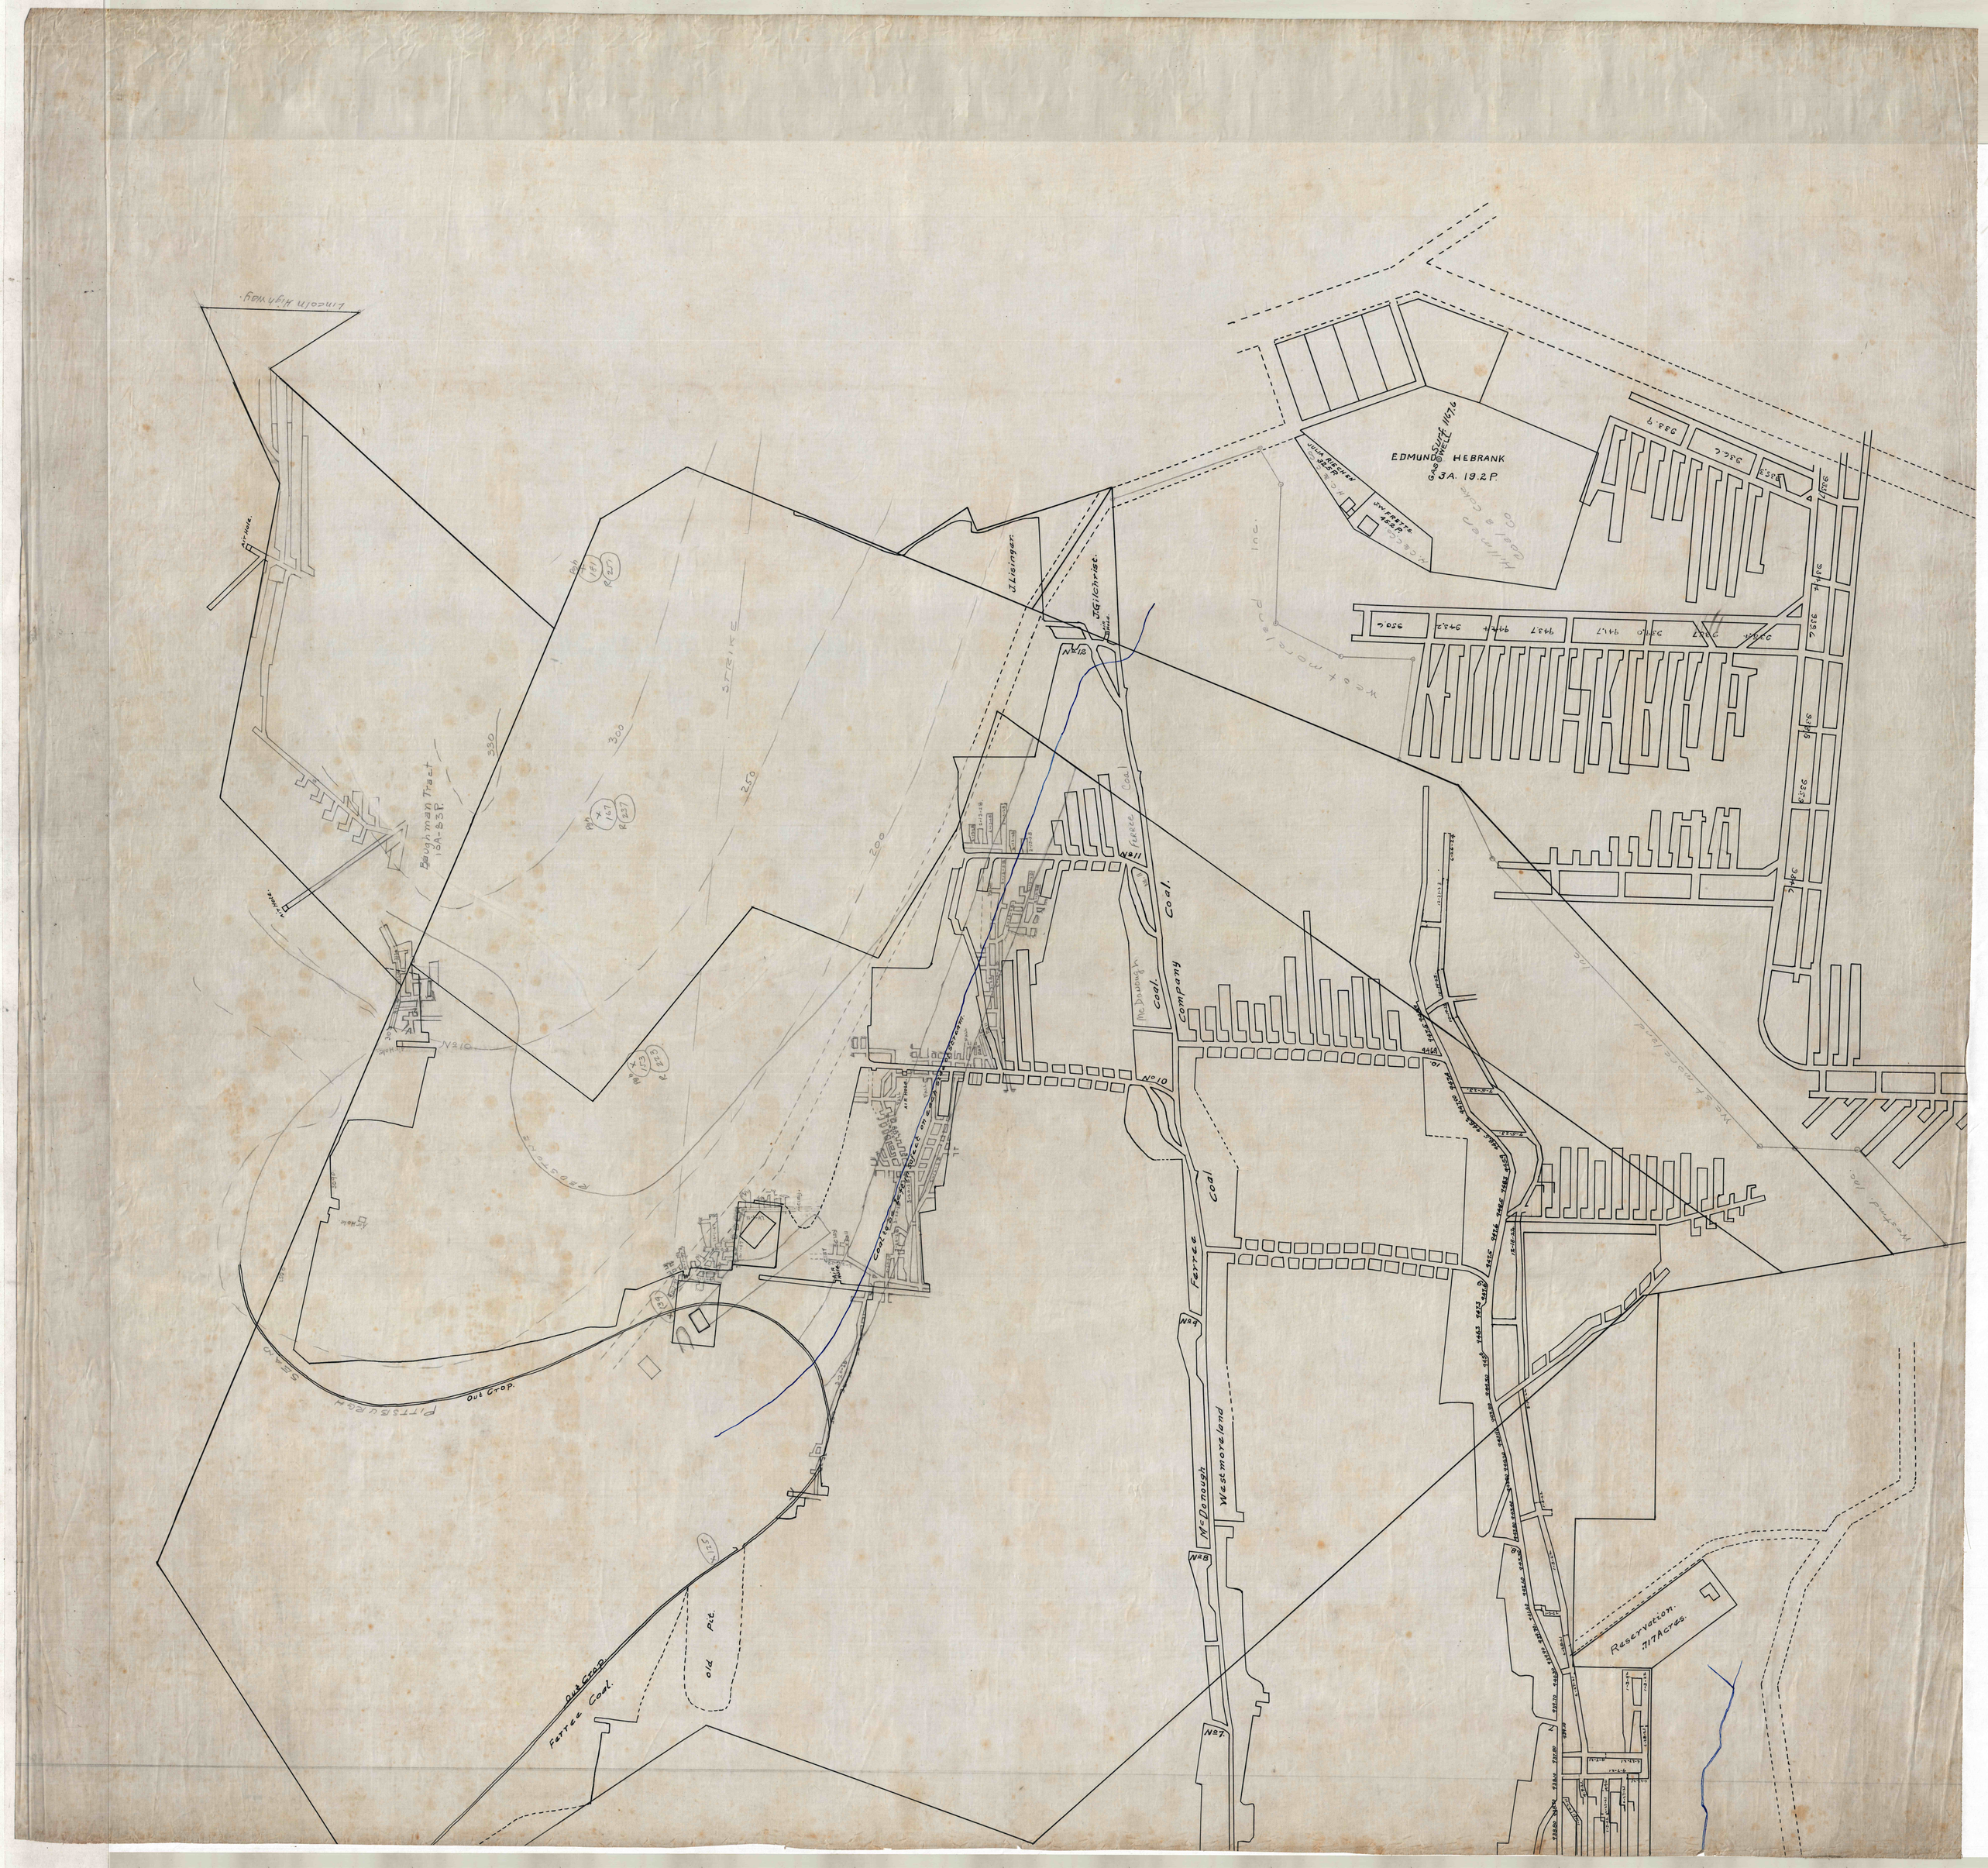

Lincoln Highway
Baughman Tract
15A-83P.
Air Hole
Pittsburgh Seam
Out Crop
Ferree Coal
old Pit
Coal to be left in Suffect on each side of Stream
Ferree Coal
McDonough Coal Company
Westmoreland
No 10
No 11
No 12
No 8
No 7
J. Lisinger
J. Gilchrist
EDMUND HEBRANK
GAS SUFF. 1167.6
3A. 19.2P.
Hillman Coal & Coke Co
Westmoreland Inc.
Reservation
.717 Acres