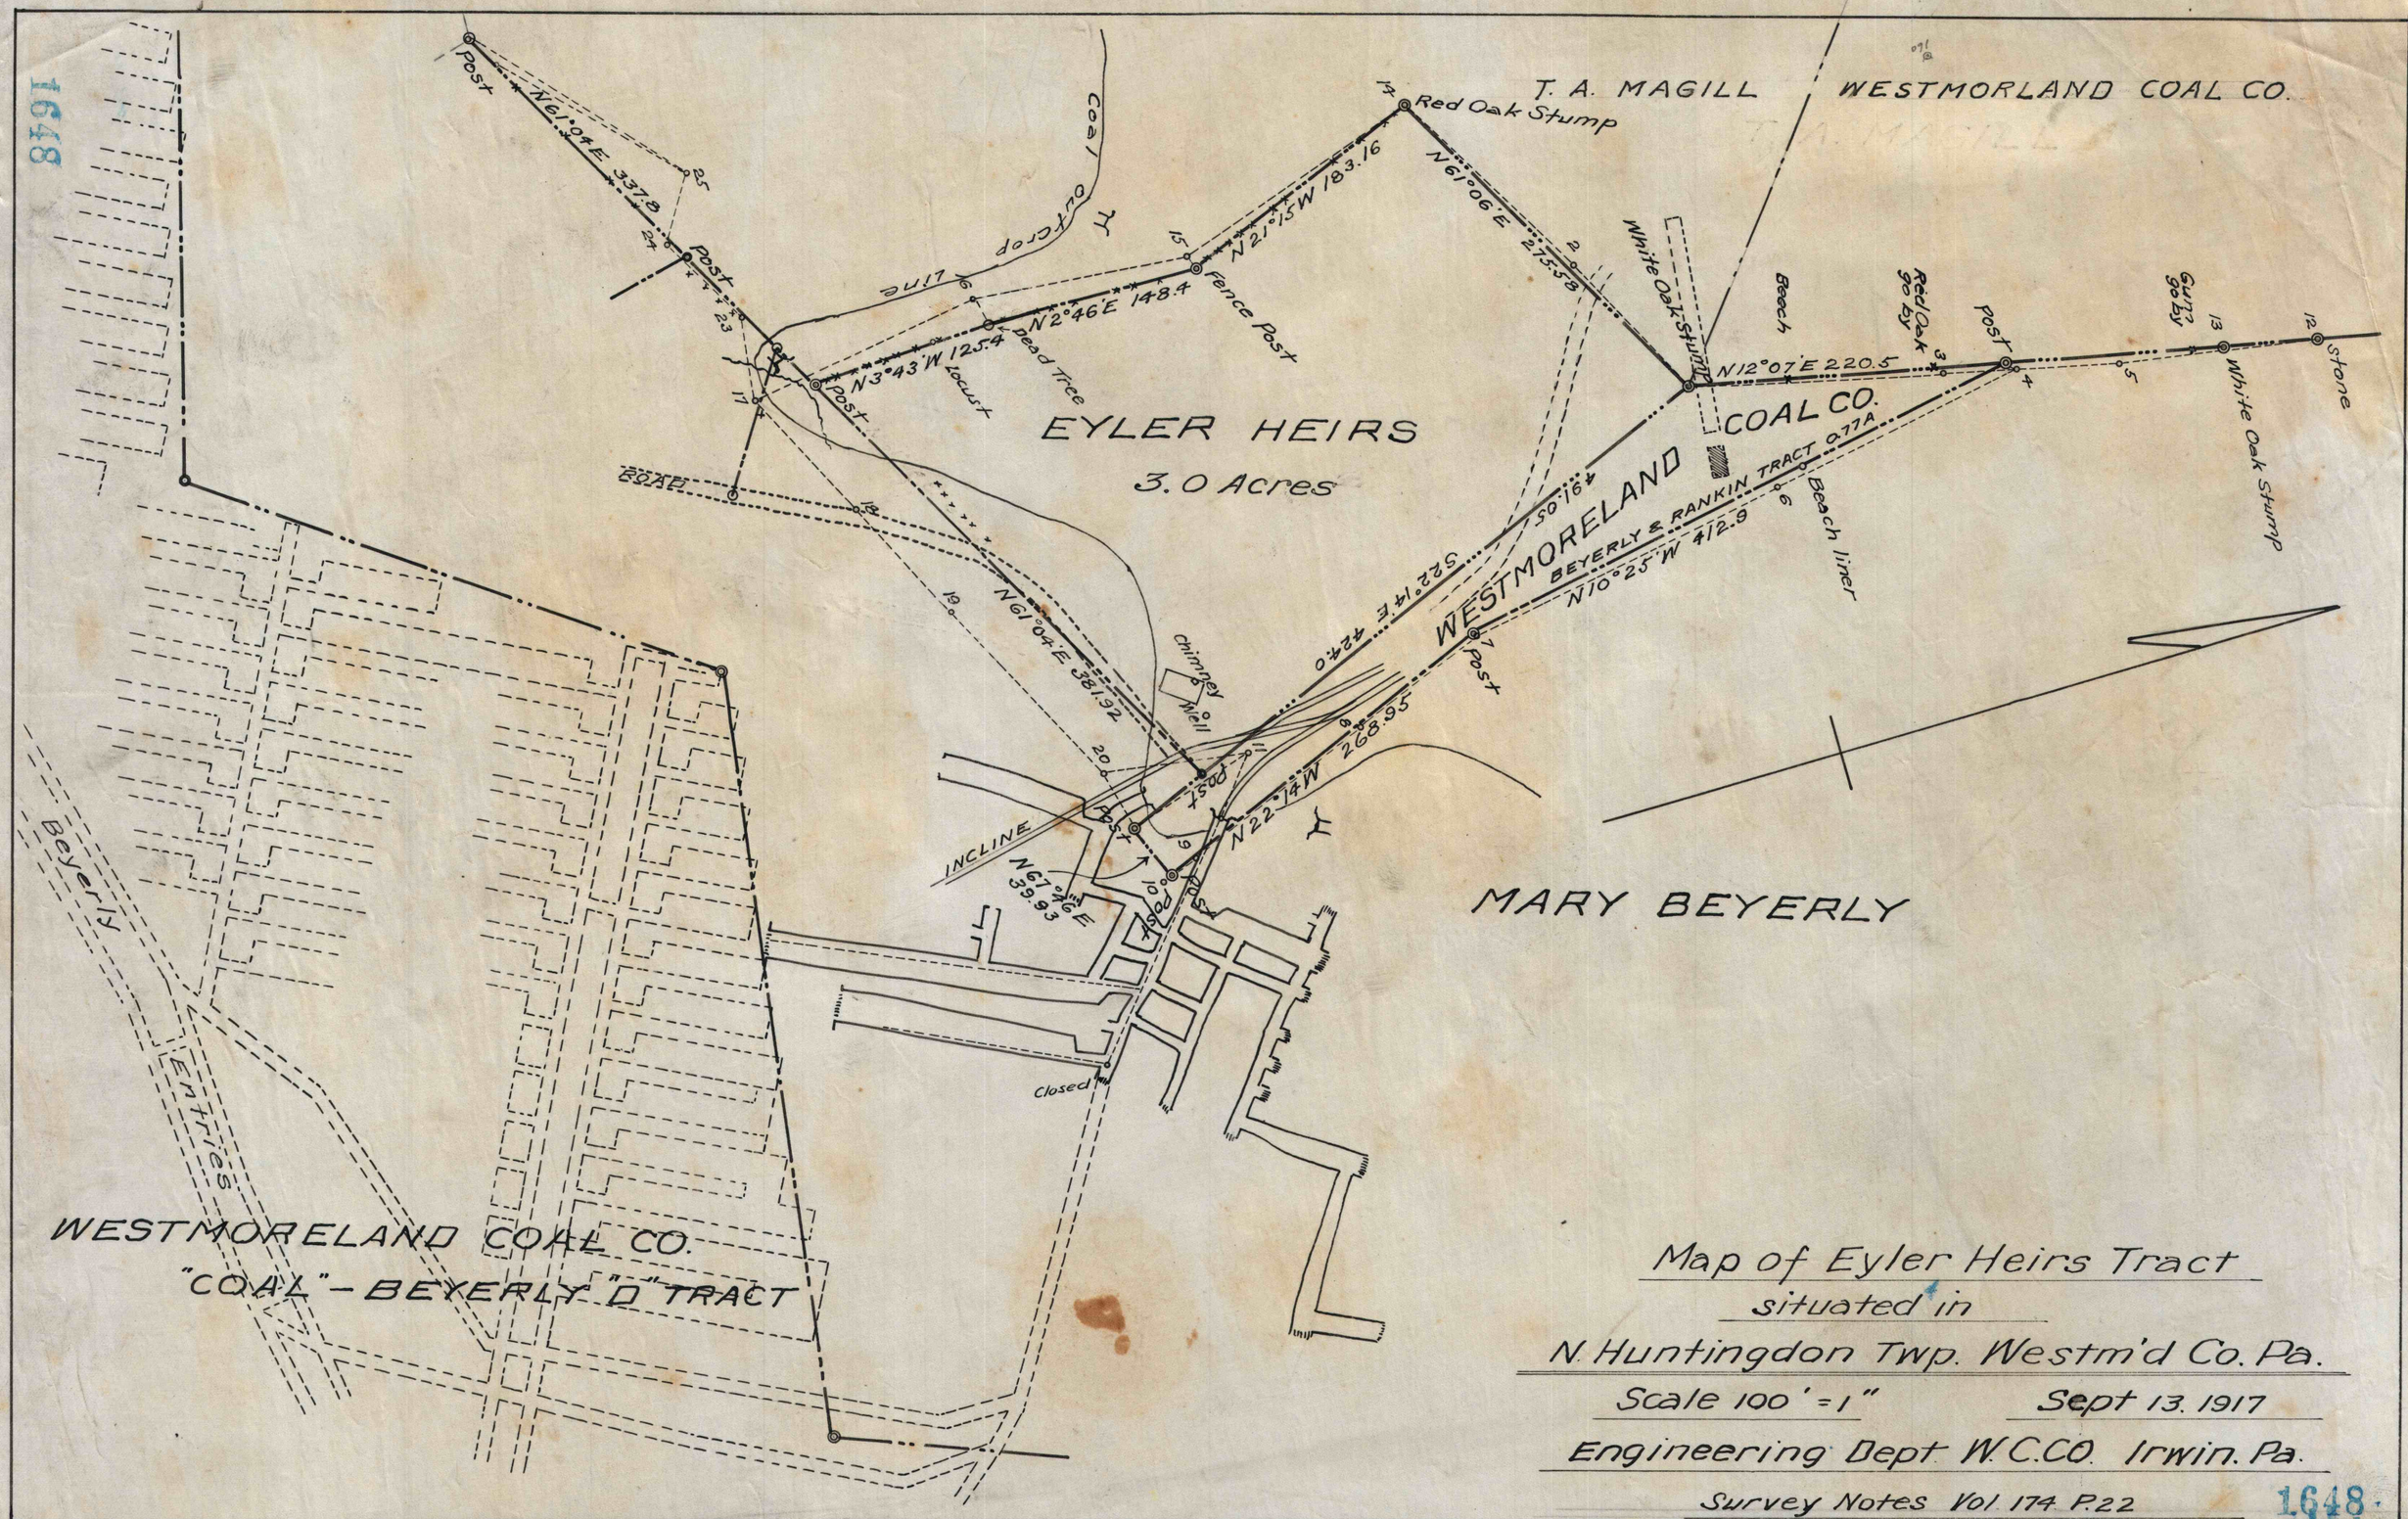

Map of Eyler Heirs Tract
situated in
N. Huntingdon Twp. Westm'd Co. Pa.
Scale 100' = 1" Sept 13. 1917
Engineering Dept W.C.CO. Irwin. Pa.
Survey Notes Vol. 174 P.22

1648