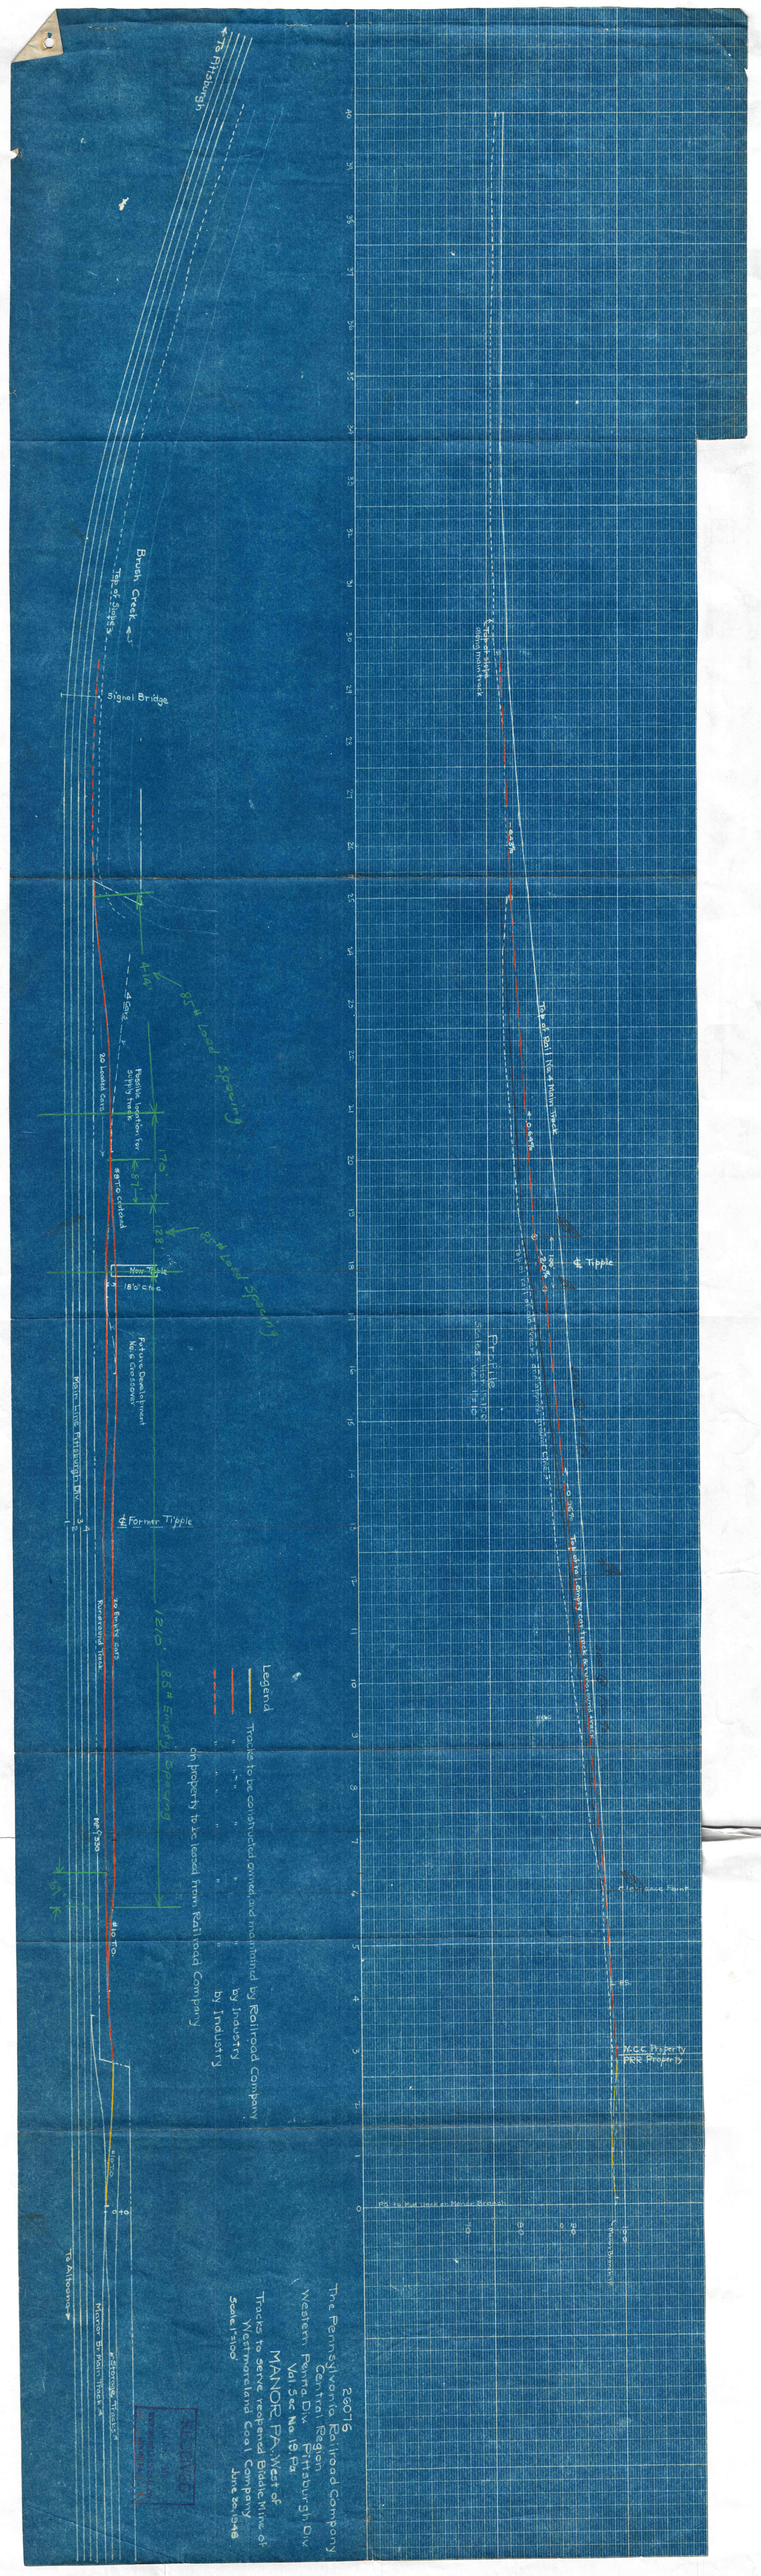
To Pittsburgh
Brush Creek
Top of Slope
Signal Bridge
4+14
4 Cars
85# Level Spacing
20 Loaded Cars
Possible Location for Scale House
170'
85# Level Spacing
85# to extend
128'
New Tipple
180' c to c
Future Development Not Contracted
Former Tipple
Pittsburgh Div.
120'
85# Empty Spacing
20 Empty cars
Runaround Track
Main Track
Main Track
Legend
Tracks to be constructed, owned and maintained by Railroad Company
Tracks to be constructed, owned and maintained by Industry
on property to be leased from Railroad Company
Tipple
Tipple
Tipple