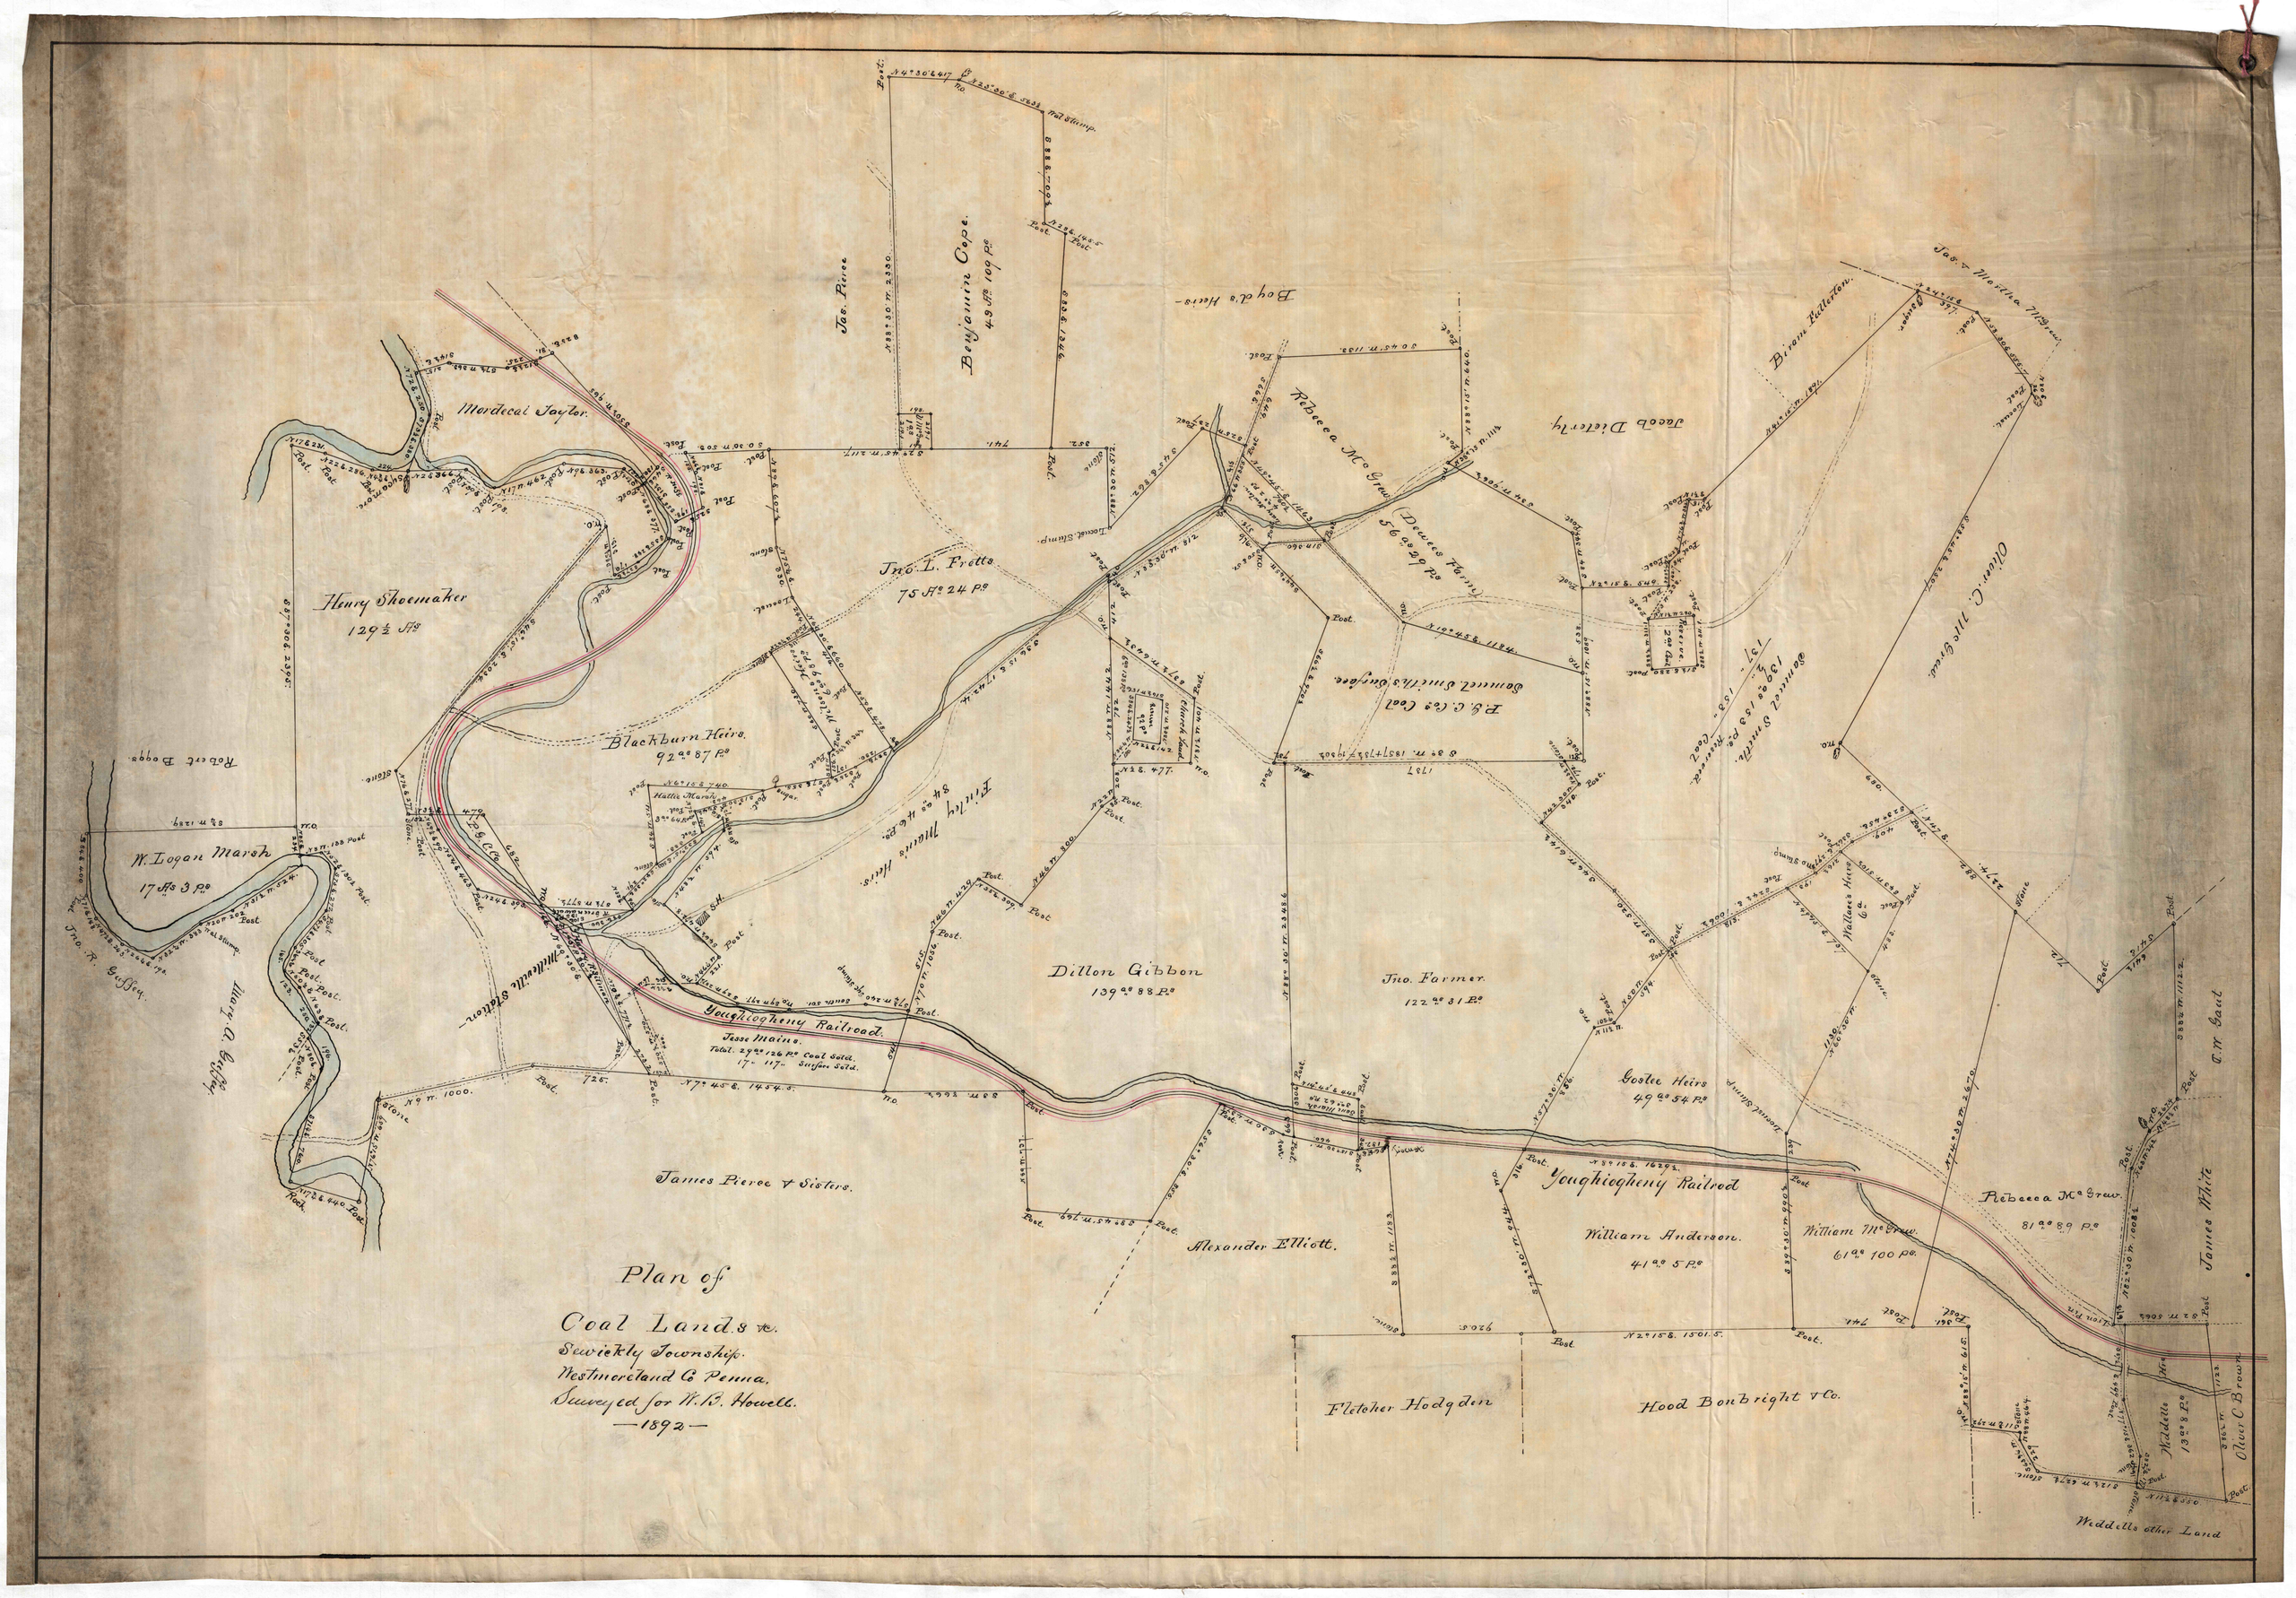
Plan of
Coal Lands &c.
Sewickly Township.
Westmoreland Co Penna.
Surveyed for W. B. Howell.
—1892—
Mordecai Taylor.
Henry Shoemaker
129½ Ac
Jno. L. Fretts
75 Ac 24 Ps
Blackburn Heirs.
92 Ac 87 Ps
Finley Mains Heirs.
Jas. Pierce
Benjamin Cope.
49 Ac 109 Ps
Boyd's Heirs
Rebecca McGrew
Jacob Dieterly
Biram Fullerton.
Jas. & Martha McGrew
Oliver C. McGrew
Samuel Smith's Surface.
P. & C. Co's Coal
Dillon Gibbon
139 Ac 88 Ps
Jno. Farmer.
122 Ac 31 Ps
Youghiogheny Railroad.
Jesse Mains.
Total. 29 Ac 126 Ps Coal Sold.
17 " 117 " Surface Sold.
Gostee Heirs
49 Ac 54 Ps
Youghiogheny Railrod
William Anderson.
41 Ac 5 Ps
William McGrew.
61 Ac 100 Ps
Rebecca McGrew.
81 Ac 89 Ps
James White
James Pierce & Sisters.
Alexander Elliott.
Fletcher Hodgden
Hood Bonbright & Co.
Weddells other Land
Robert Boggs
W. Logan Marsh
17 Ac 3 Ps
Jno. R. Guffey
Mary A. Guffey
Mill Stations
Wallace's Heirs
Oliver C. Brown
Weddells
13 Ac 8 Ps