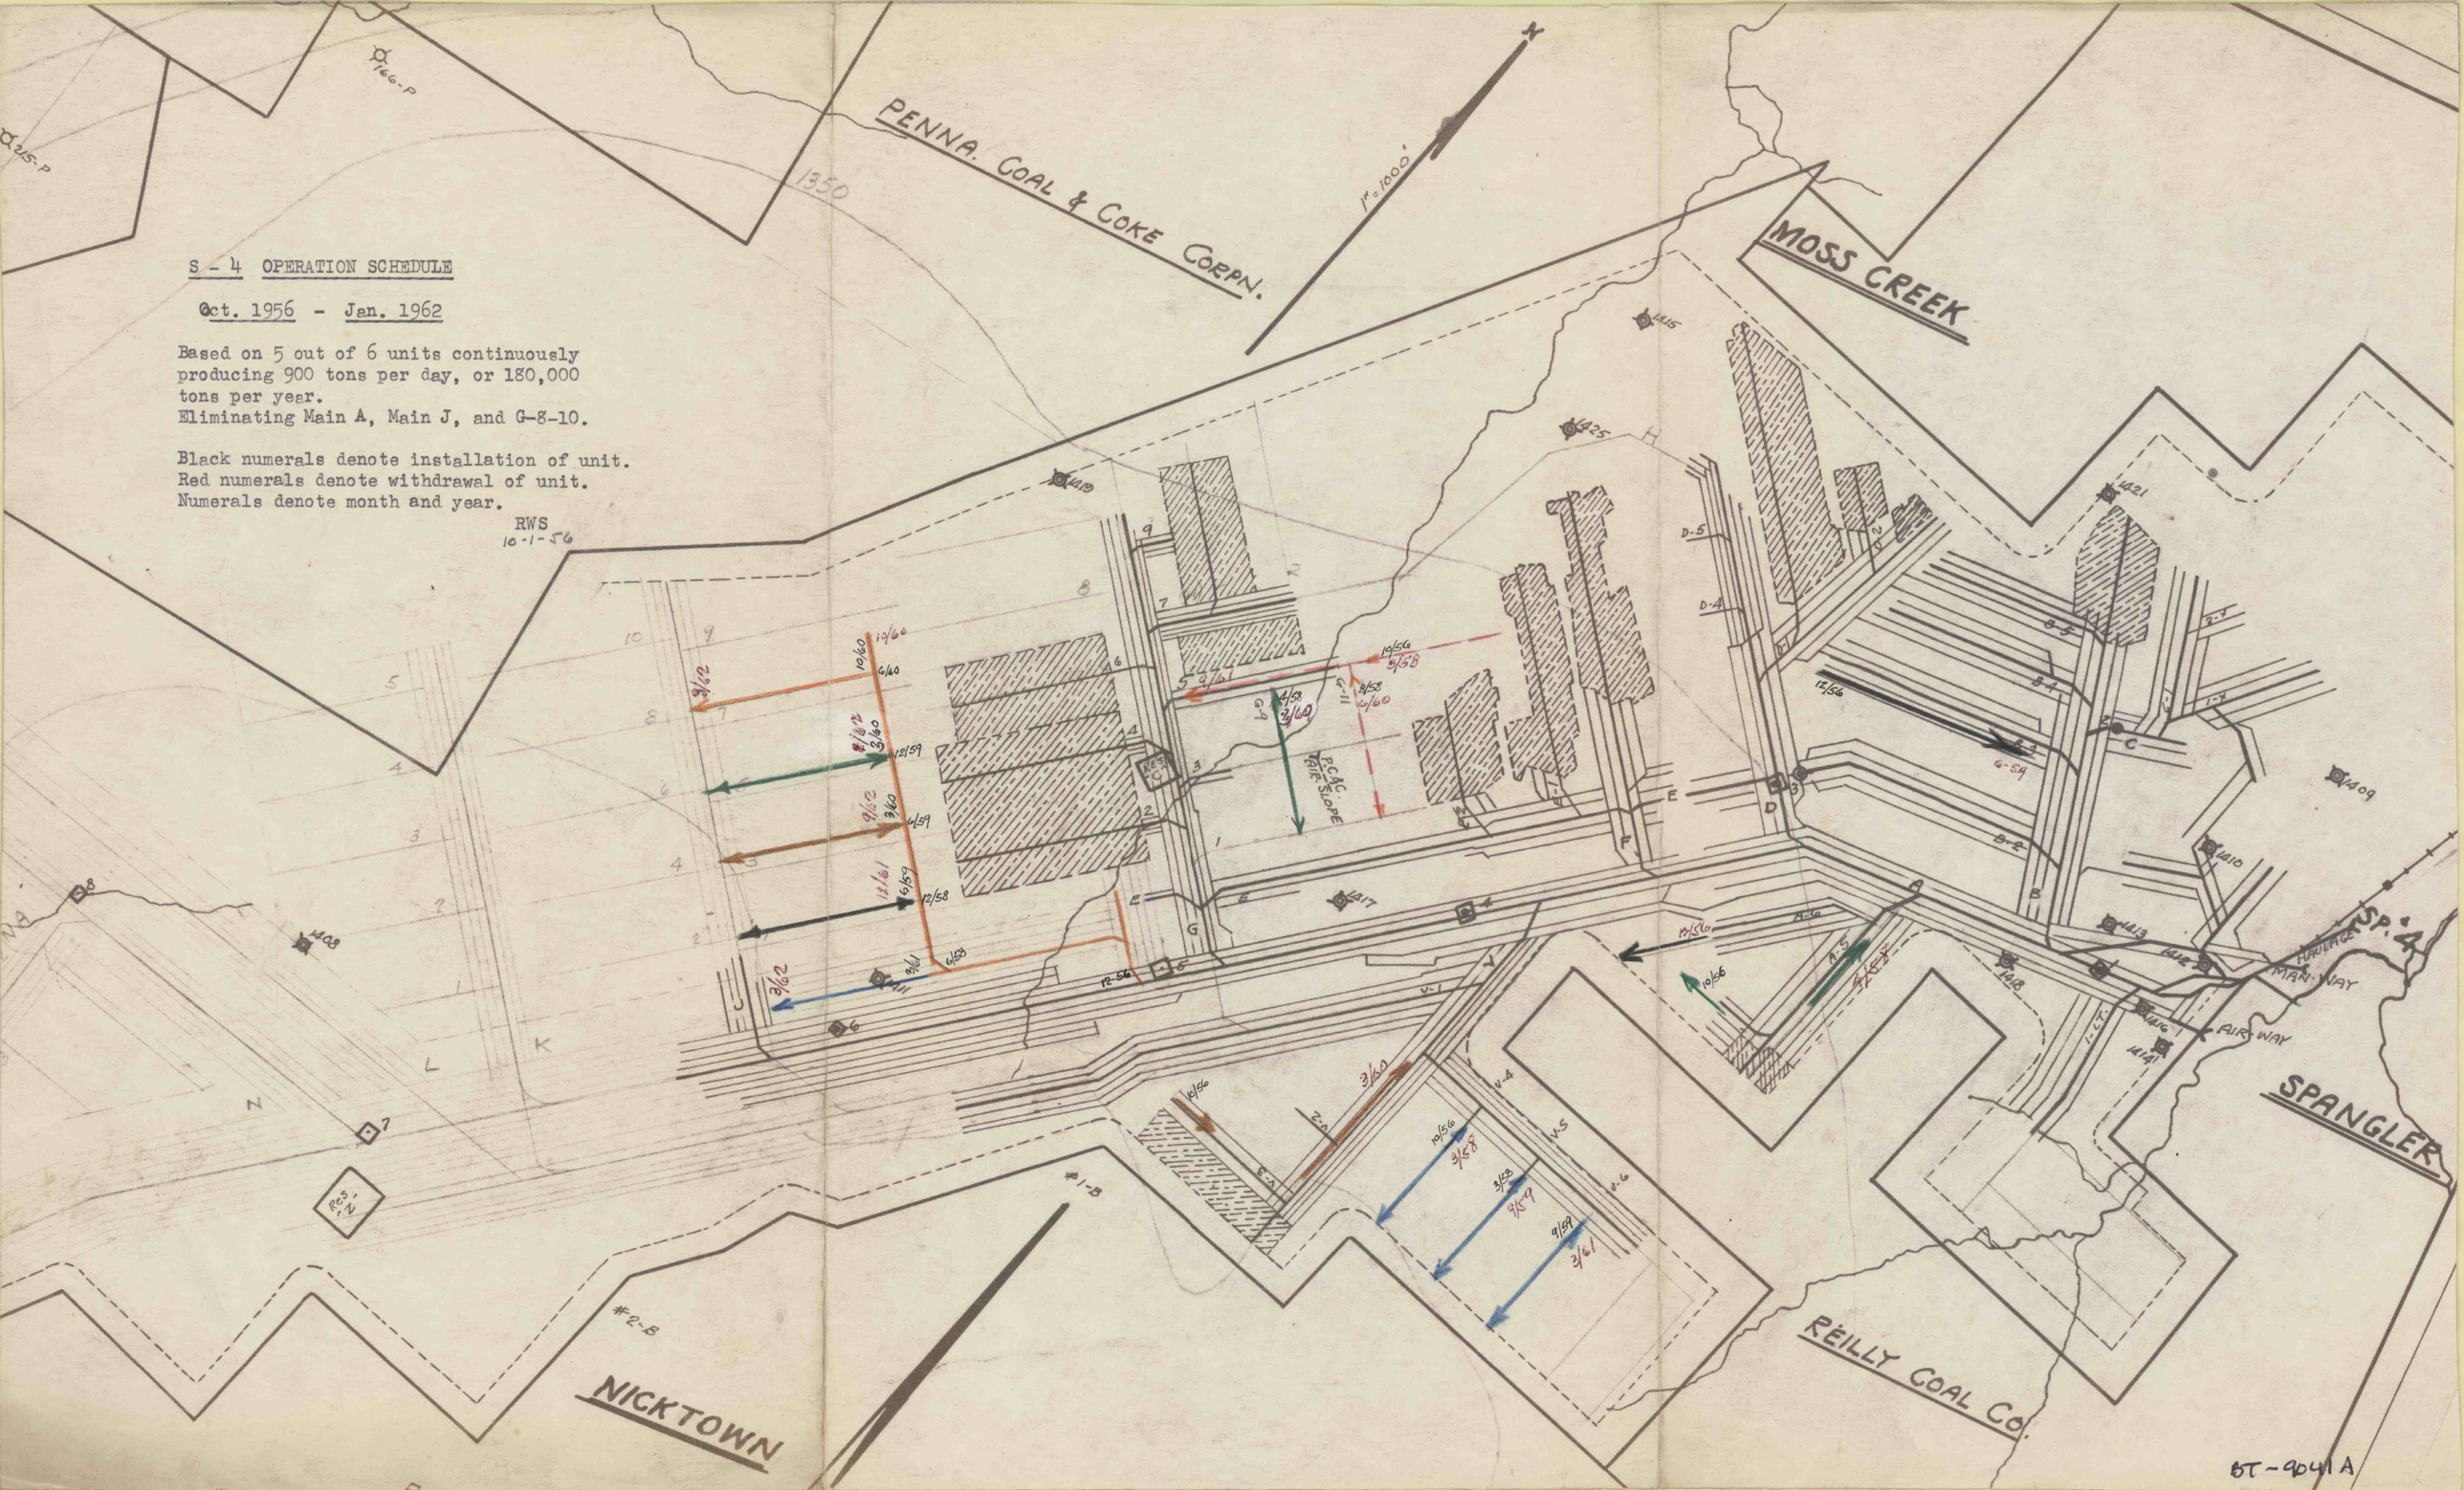
S - 4 OPERATION SCHEDULE
Oct. 1956 - Jan. 1962
Based on 5 out of 6 units continuously producing 900 tons per day, or 180,000 tons per year.
Eliminating Main A, Main J, and G-8-10.
Black numerals denote installation of unit.
Red numerals denote withdrawal of unit.
Numerals denote month and year.
RWS
10-1-56
PENNA. COAL & COKE CORPN.
1" = 1000'
MOSS CREEK
SPANGLER
NICKTOWN
REILLY COAL CO.
P.C.&C. AIR SLOPE
HAULAGE MAIN WAY
AIR WAY
SP. 4
BT-9041 A