Section V-V.

Martin Hornick Heirs Property.

Scale Hor. 1:100. Vert. 1:40.

November 1930.

N.B.- Sections Of 'B' or Miller Seam, 'C Prime' or Cement Seam, And Surface Taken From Actual Elevations. Sections Of 'C' or Little C Seam, 'D' or Limestone Seam, 'E' or Lemon Seam, And Gallitzin Seam Compiled From Nearest Shaft And Diamond Drill Hole Records.

Ref. Dwg.- 51-B-66.

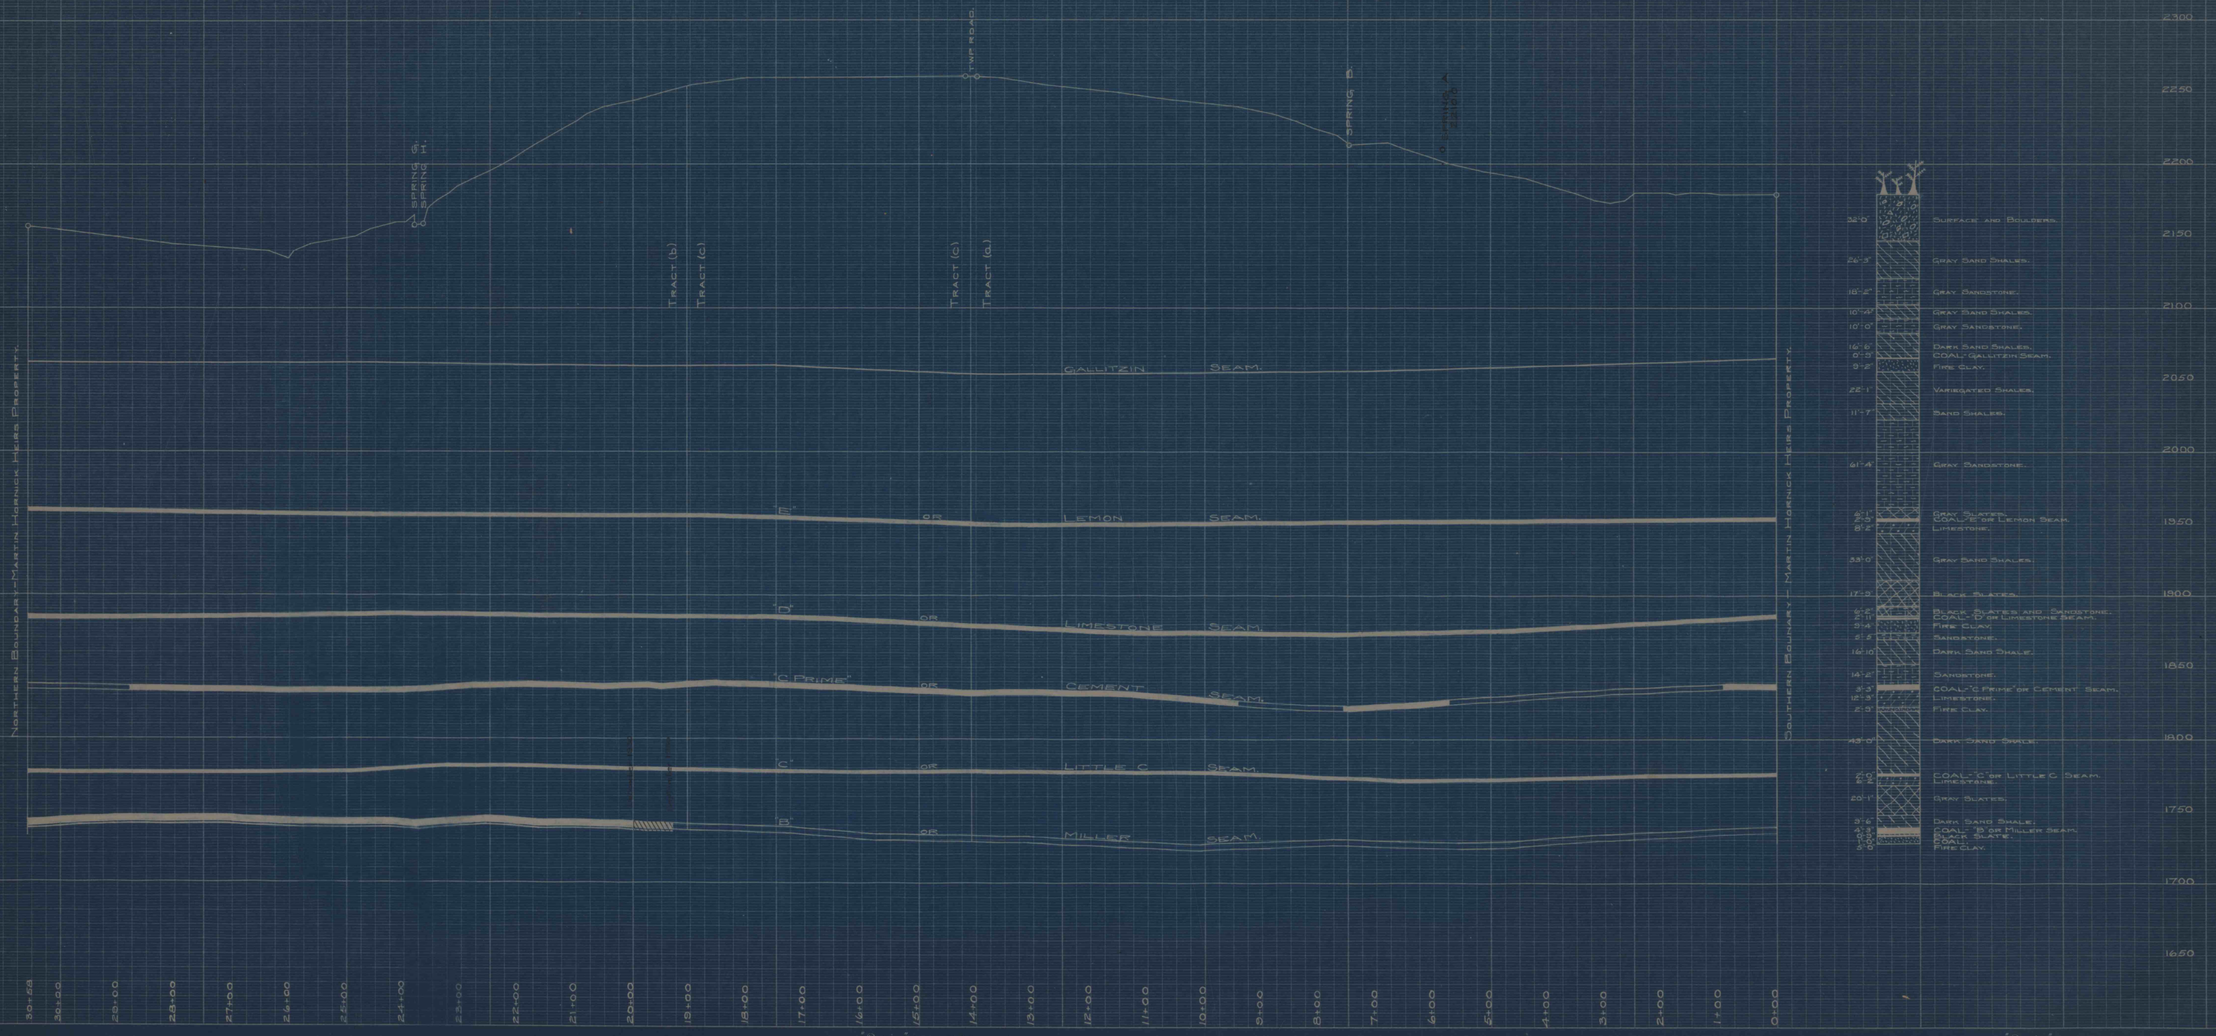

'Precise' Profile Plan. Plate A.

'Precise' Profile Plan. Plate A.

'Precise' Profile Plan. Plate A.