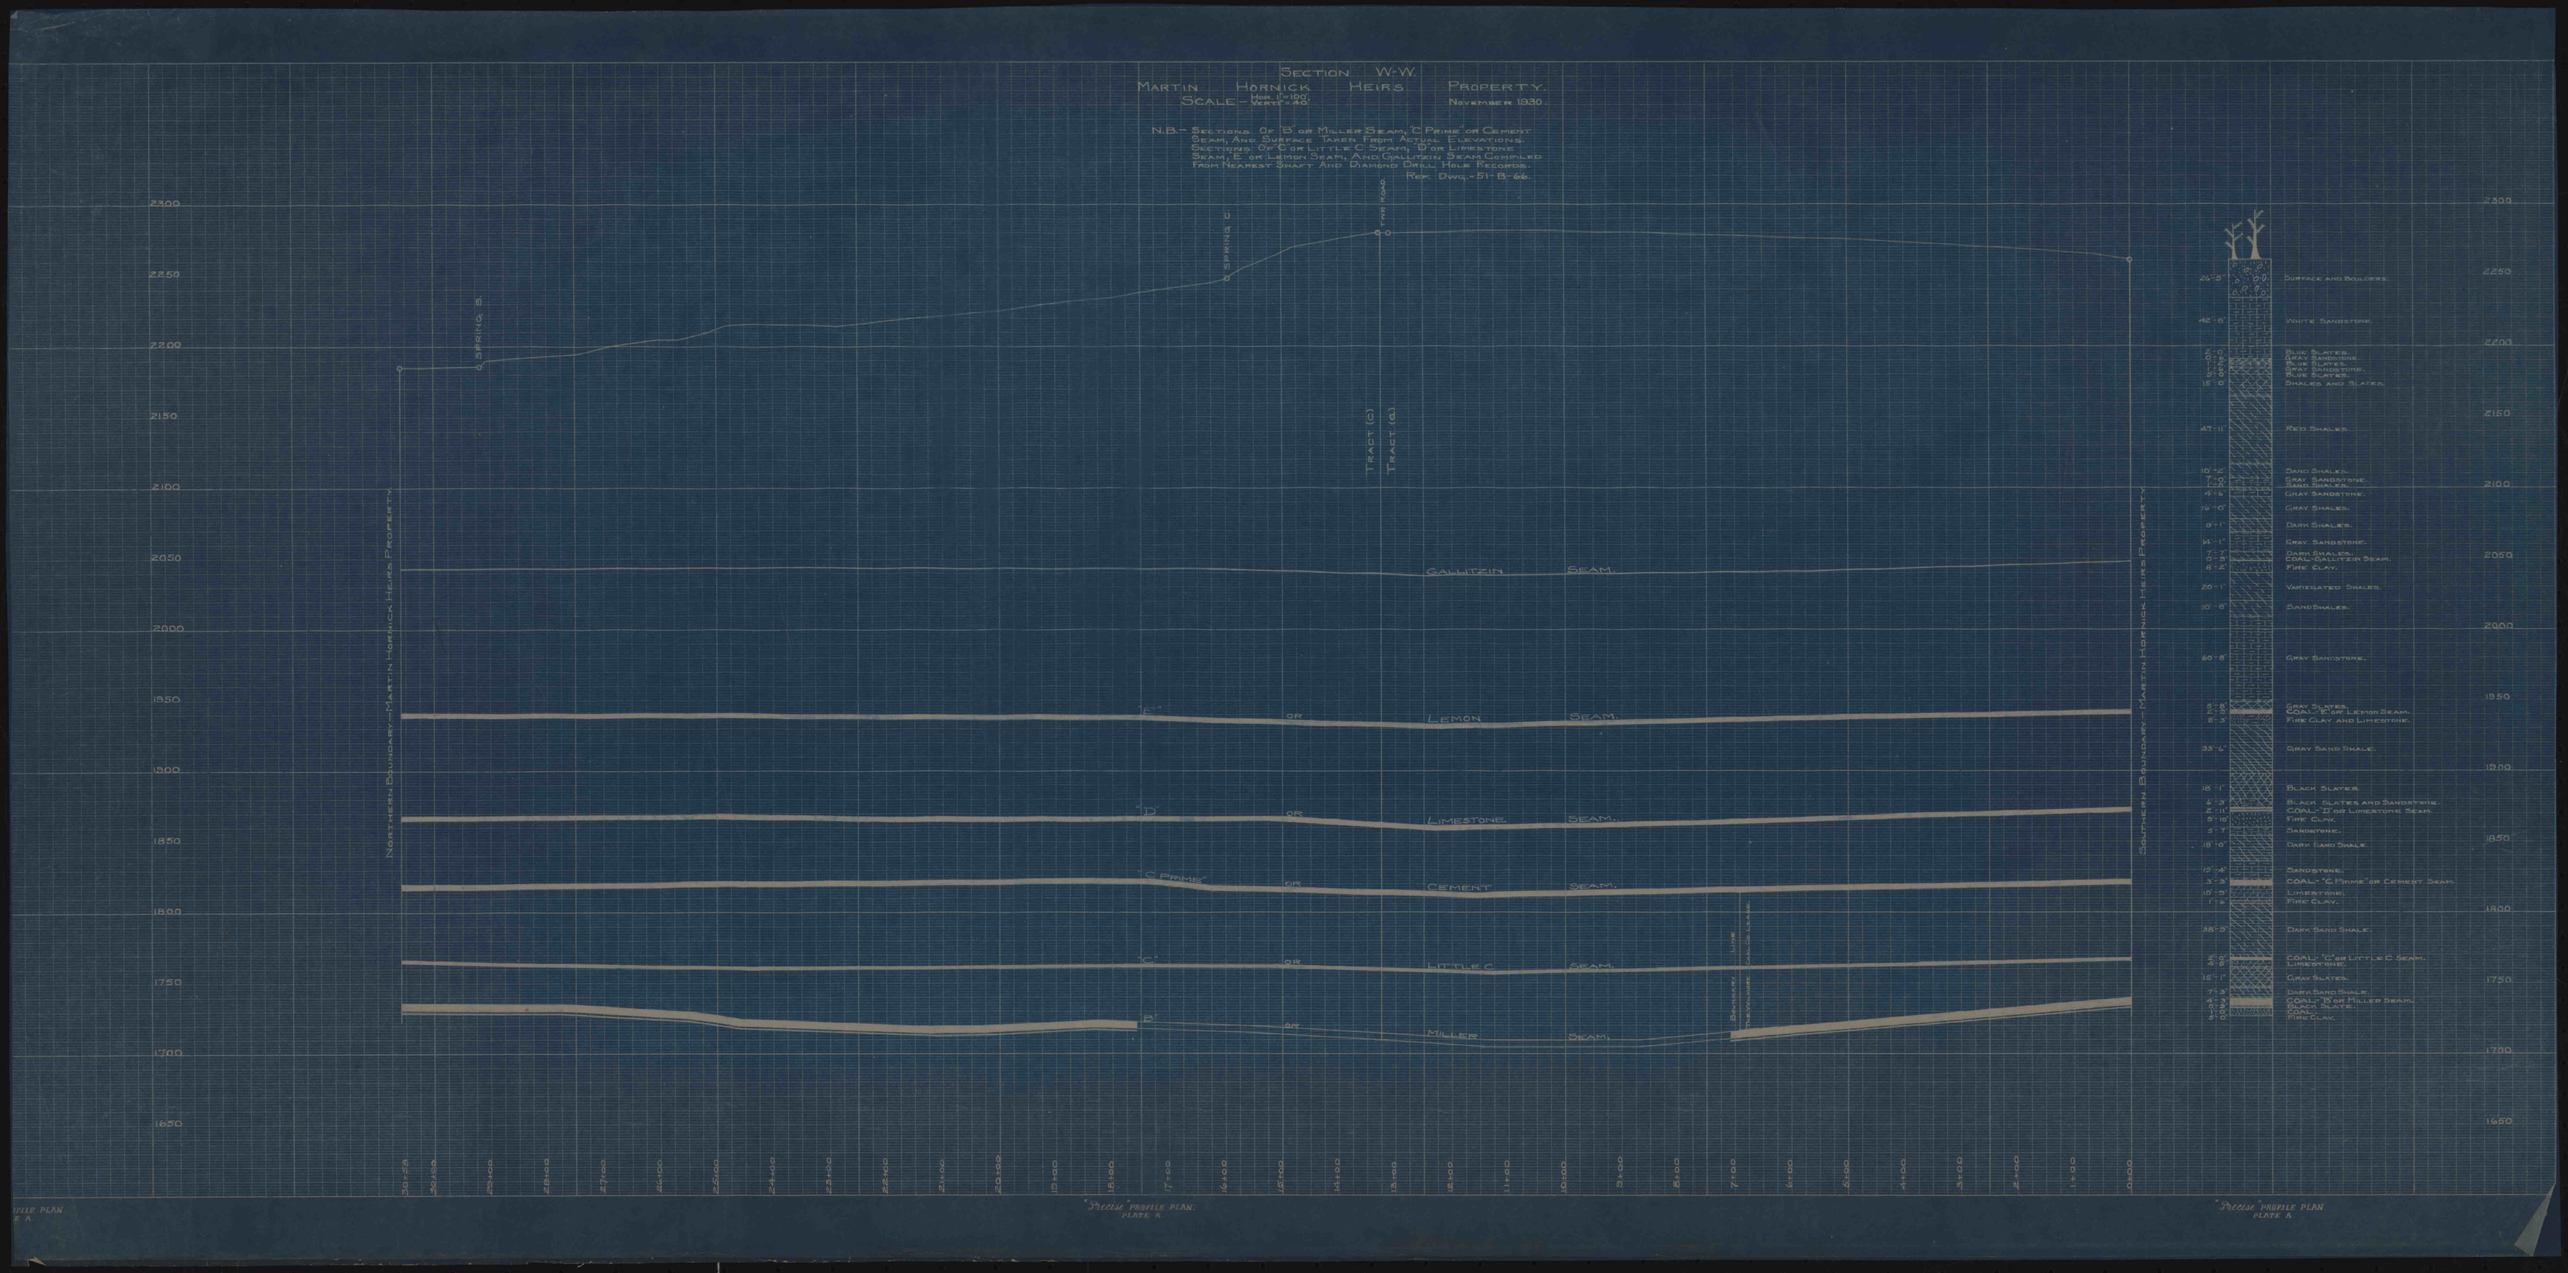
SECTION W-W.
MARTIN HORNICK HEIRS PROPERTY.
SCALE - HOR. 1" = 100'. VERT. 1" = 40'.
NOVEMBER 1930.
N.B. - SECTIONS OF "B" OR MILLER SEAM, "C PRIME" OR CEMENT SEAM, AND SURFACE TAKEN FROM ACTUAL ELEVATIONS. SECTIONS OF "C" OR LITTLE C SEAM, "D" OR LIMESTONE SEAM, "E" OR LEMON SEAM, AND GALLITZIN SEAM COMPILED FROM NEAREST SHAFT AND DIAMOND DRILL HOLE RECORDS.
REF. DWG. - 51-B-66.
NORTHERN BOUNDARY - MARTIN HORNICK HEIRS PROPERTY.
SOUTHERN BOUNDARY - MARTIN HORNICK HEIRS PROPERTY.
SPRING S.
SPRING C.
TWP. ROAD
TRACT (C)
TRACT (A)
GALLITZIN SEAM.
"E" OR LEMON SEAM.
"D" OR LIMESTONE SEAM.
"C PRIME" OR CEMENT SEAM.
"C" OR LITTLE C SEAM.
"B" OR MILLER SEAM.
BOUNDARY LINE
TWP. VALLEY COAL CO. LEASE.
2300
2250
2200
2150
2100
2050
2000
1950
1900
1850
1800
1750
1700
1650
SURFACE AND BOULDERS.
WHITE SANDSTONE.
BLUE SLATES.
GRAY SANDSTONE.
BLUE SLATES.
GRAY SANDSTONE.
BLUE SLATES.
SHALES AND SLATES.
RED SHALES.
SAND SHALES.
GRAY SANDSTONE.
SAND SHALES.
GRAY SANDSTONE.
GRAY SHALES.
DARK SHALES.
GRAY SANDSTONE.
DARK SHALES.
COAL-GALLITZIR SEAM.
FIRE CLAY.
VARIEGATED SHALES.
SAND SHALES.
GRAY SANDSTONE.
GRAY SLATES.
COAL-"E" OR LEMON SEAM.
FIRE CLAY AND LIMESTONE.
GRAY SAND SHALE.
BLACK SLATES.
BLACK SLATES AND SANDSTONE.
COAL-"D" OR LIMESTONE SEAM.
FIRE CLAY.
SANDSTONE.
DARK SAND SHALE.
SANDSTONE.
COAL-"C PRIME" OR CEMENT SEAM.
LIMESTONE.
FIRE CLAY.
DARK SAND SHALE.
COAL-"C" OR LITTLE C SEAM.
LIMESTONE.
GRAY SLATES.
DARK SAND SHALE.
COAL-"B" OR MILLER SEAM.
BLACK SLATE.
COAL.
FIRE CLAY.
"PRECISE" PROFILE PLAN.
PLATE A.
"PRECISE" PROFILE PLAN.
PLATE A.