Section V-V.

Martin Hornick Heirs Property.

Scale: Hor. 1"=100' Vert. 1"=40'

November 1930.

N.B.- Sections Of "B" or Miller Seam, "C Prime" or Cement Seam, And Surface Taken From Actual Elevations. Sections Of "C" or Little C. Seam, "D" or Limestone Seam, "E" or Lemon Seam, And Gallitzin Seam Compiled From Nearest Shaft And Diamond Drill Hole Records.

Ref. Dwg.- 51-B-66.

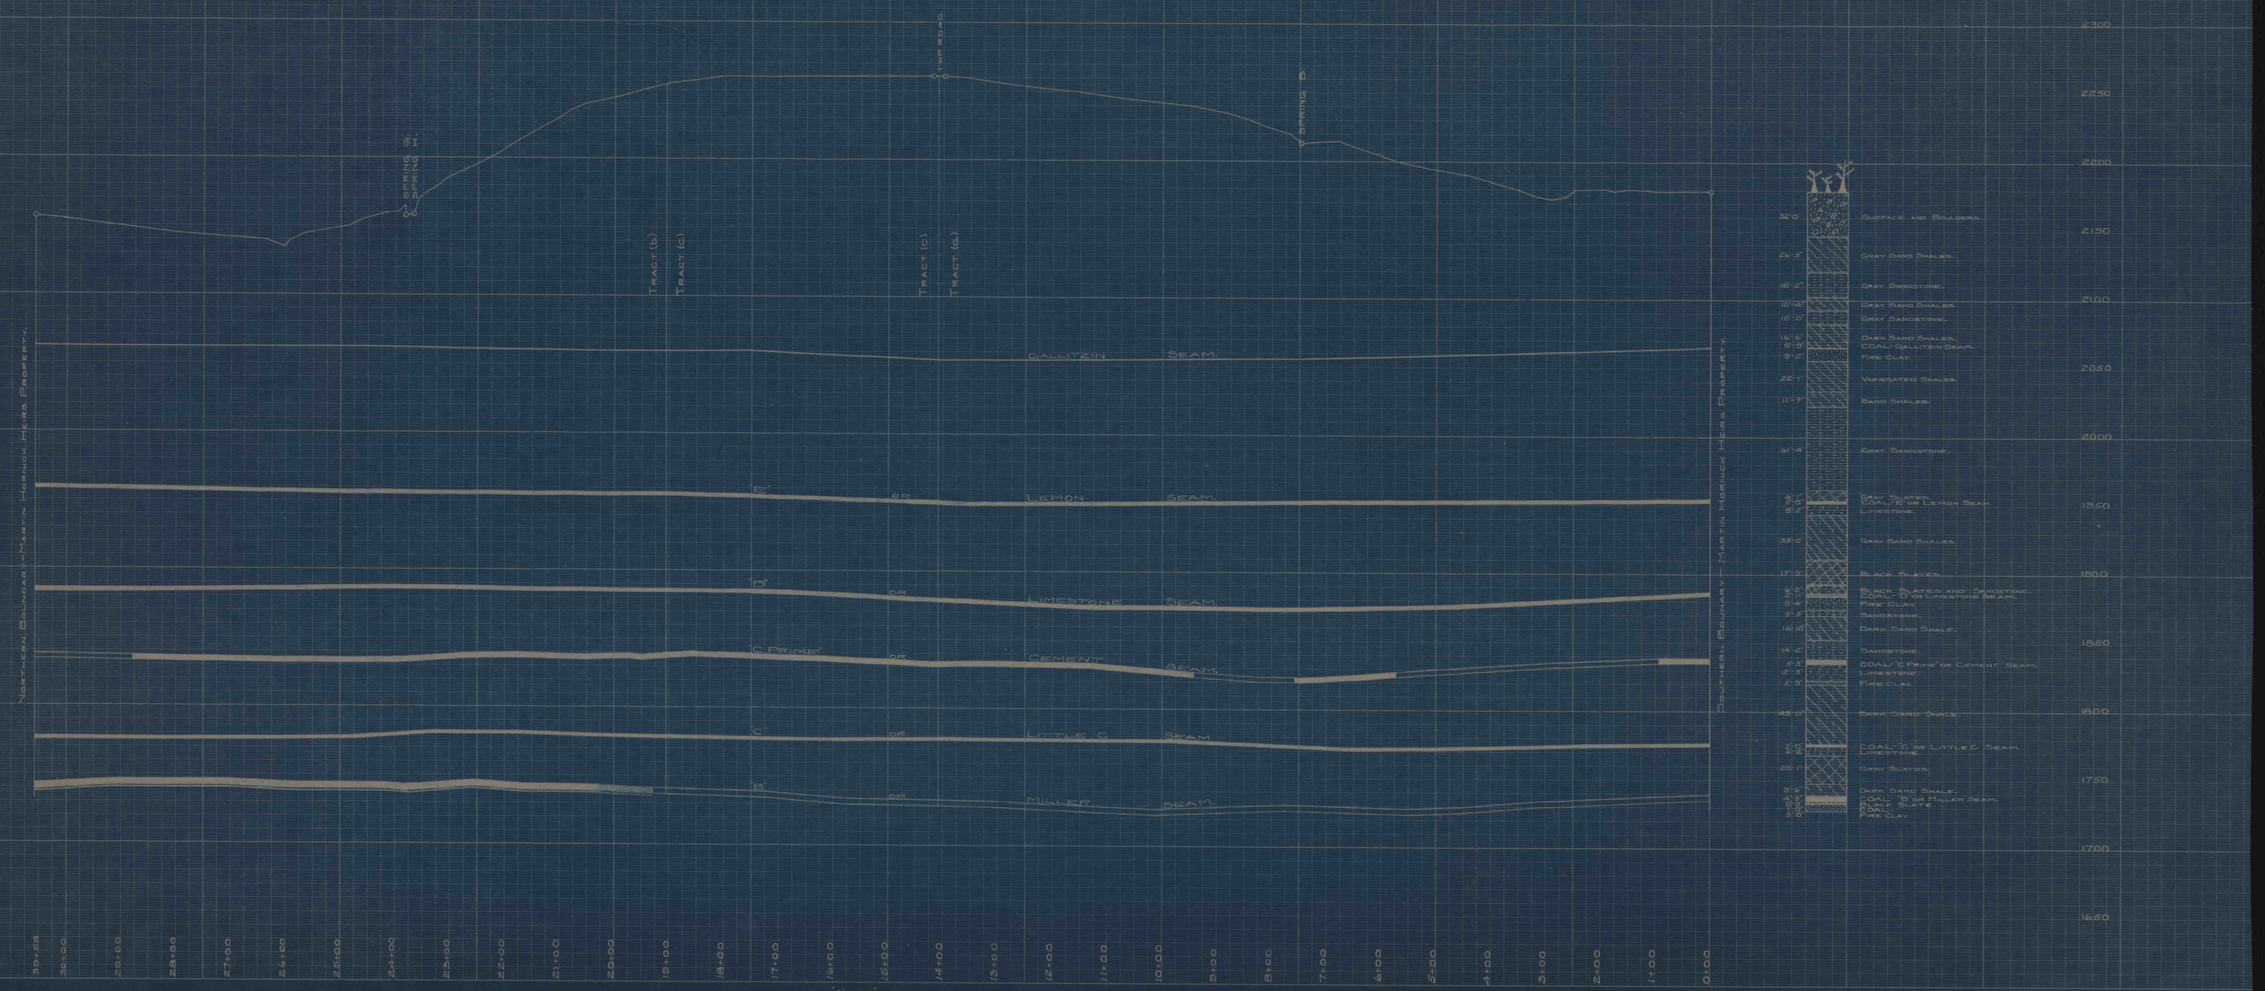

"Precise" Profile Plan. Plate A.

"Precise" Profile Plan. Plate A.

"Precise" Profile Plan. Plate A.