27) 351 (13 = 13 cu. yds in one Wall
2
26 " " Two Walls

27) 230 (8.6 = 8.6 cu. yds in one Wall
2
17.2 " " Two Walls

MILLER

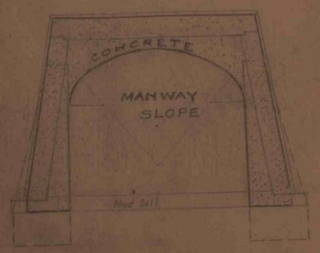

MANWAY SLOPE

Area of Opening Timbered 60.8 Sq ft
" " " Concreted 46.4 " "
Area of Concrete Lining 37.3 " "
Length " " Lining 310.0 ft.
310 x 37.3 = 11563 cu ft. = 428.3 cu yds.
Retaining Walls = 26.0 cu yds

"MILLER SEAM"

HAULAGE SLOPE

Area of Opening Timbered 100.0 Sq ft
" " " Concreted 78.5 " "
Area of Concrete Lining 53.5 " "
Length " " Lining 148.0 ft
148 x 53.5 = 7918 cu ft. = 293.3 cu yds.
Retaining Walls = 17.2 cu yds.