REQUIRED LIST								
NO.	NAME	MK.	NO. PCS.	DESCRIPTION	LGTH.	PC. MK.	REMARKS	WT.

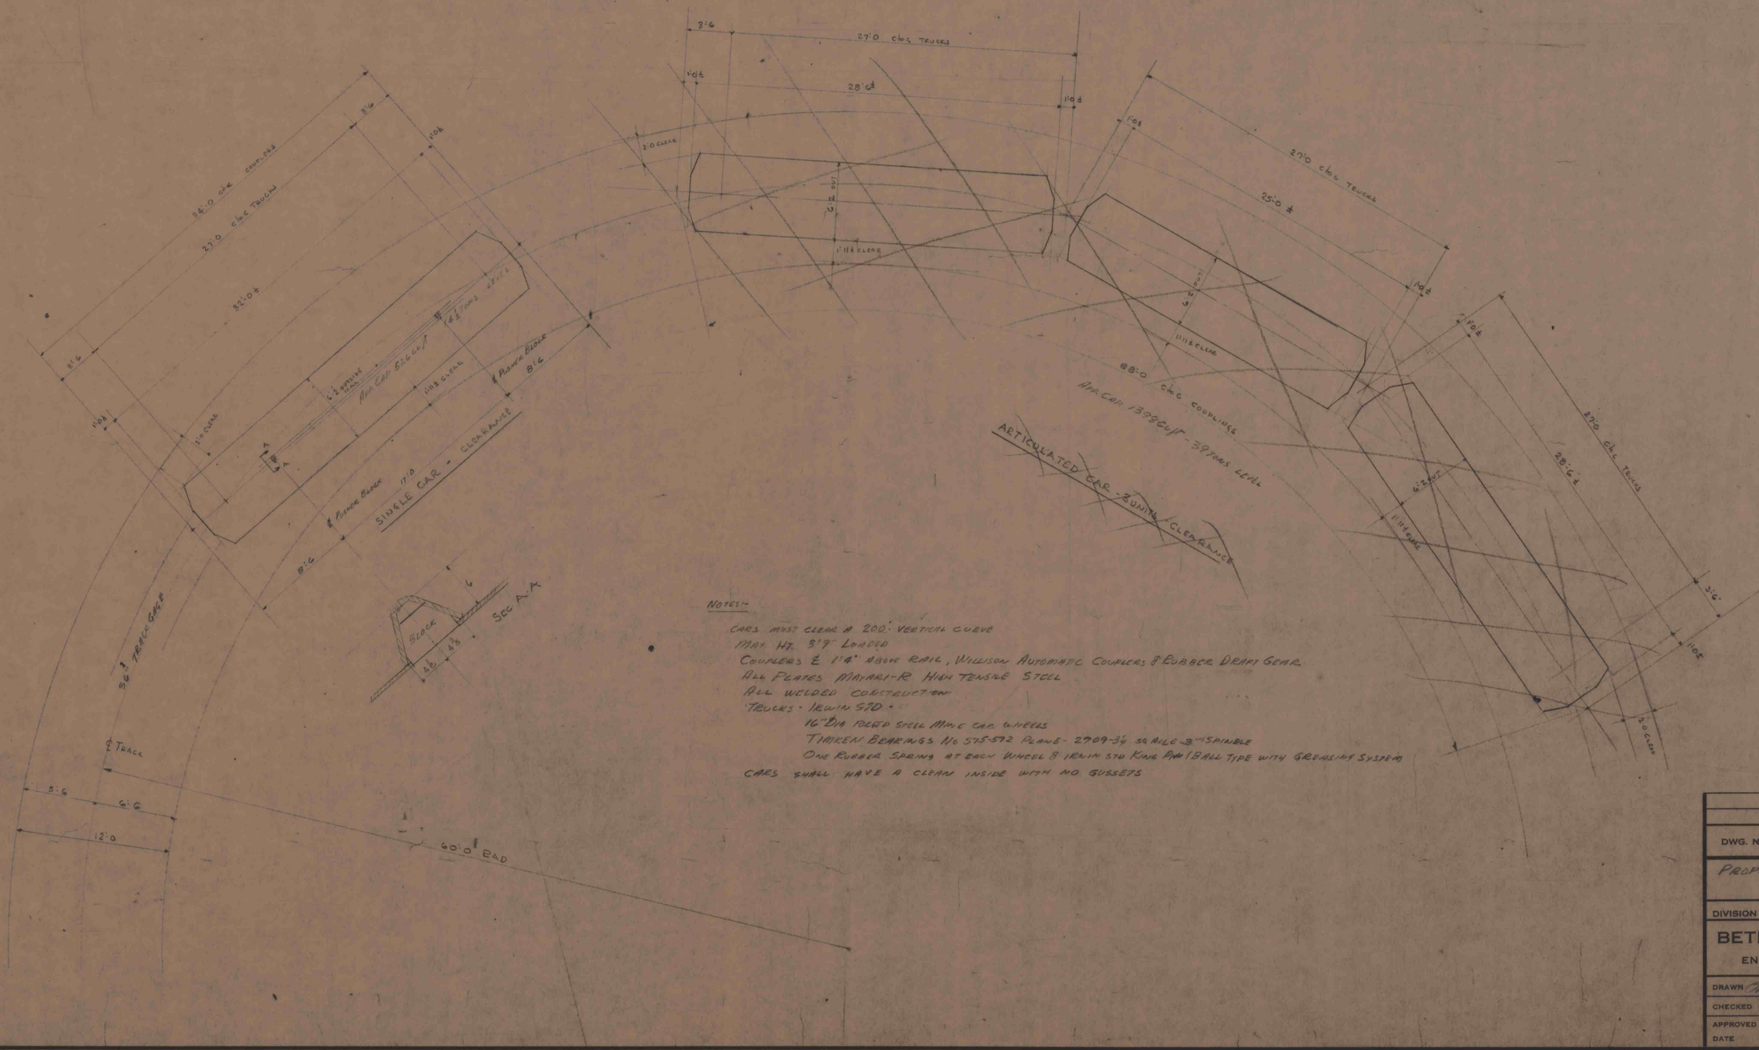

NOTES:-

CARS MUST CLEAR A 200' VERTICAL CURVE
MAX HT. 8'7" LOADED
COUPLERS E. 1'6" STD. RAIL, WILLISON AUTOMATIC COUPLERS & RUBBER DRAFT GEAR.
ALL PLATES MAYARI-R HIGH TENSILE STEEL
ALL WELDED CONSTRUCTION
TRUCKS - IRWIN 570 #
16" DIA SOLID STEEL MINE CAR WHEELS
TIMKEN BEARINGS NO 575-572 RACE - 2709-3½ SCALE-3" SPLASHLE
ONE RUBBER SPRING AT EACH WHEEL & IRWIN 570 KING PIN BALL TYPE WITH GREASE FIT SYSTEM
CARS SHALL HAVE A CLEAN INSIDE WITH NO GUSSETS

		I	8-10-50	SDR.
DWG. NO.	REFERENCE	NO.	DATE	BY
		REVISIONS		

PROPOSED MINE CARS - CAMBRIA SLOPE

DIVISION CAMBRIA — MINE NO. 32

BETHLEHEM MINES CORPORATION
ENGINEERING DEPARTMENT – JOHNSTOWN, PA.

DRAWN	DATE	ORDER NO.	
CHECKED	DATE	SCALE	1/5"
APPROVED	DATE	DWG. NO.	32E3270