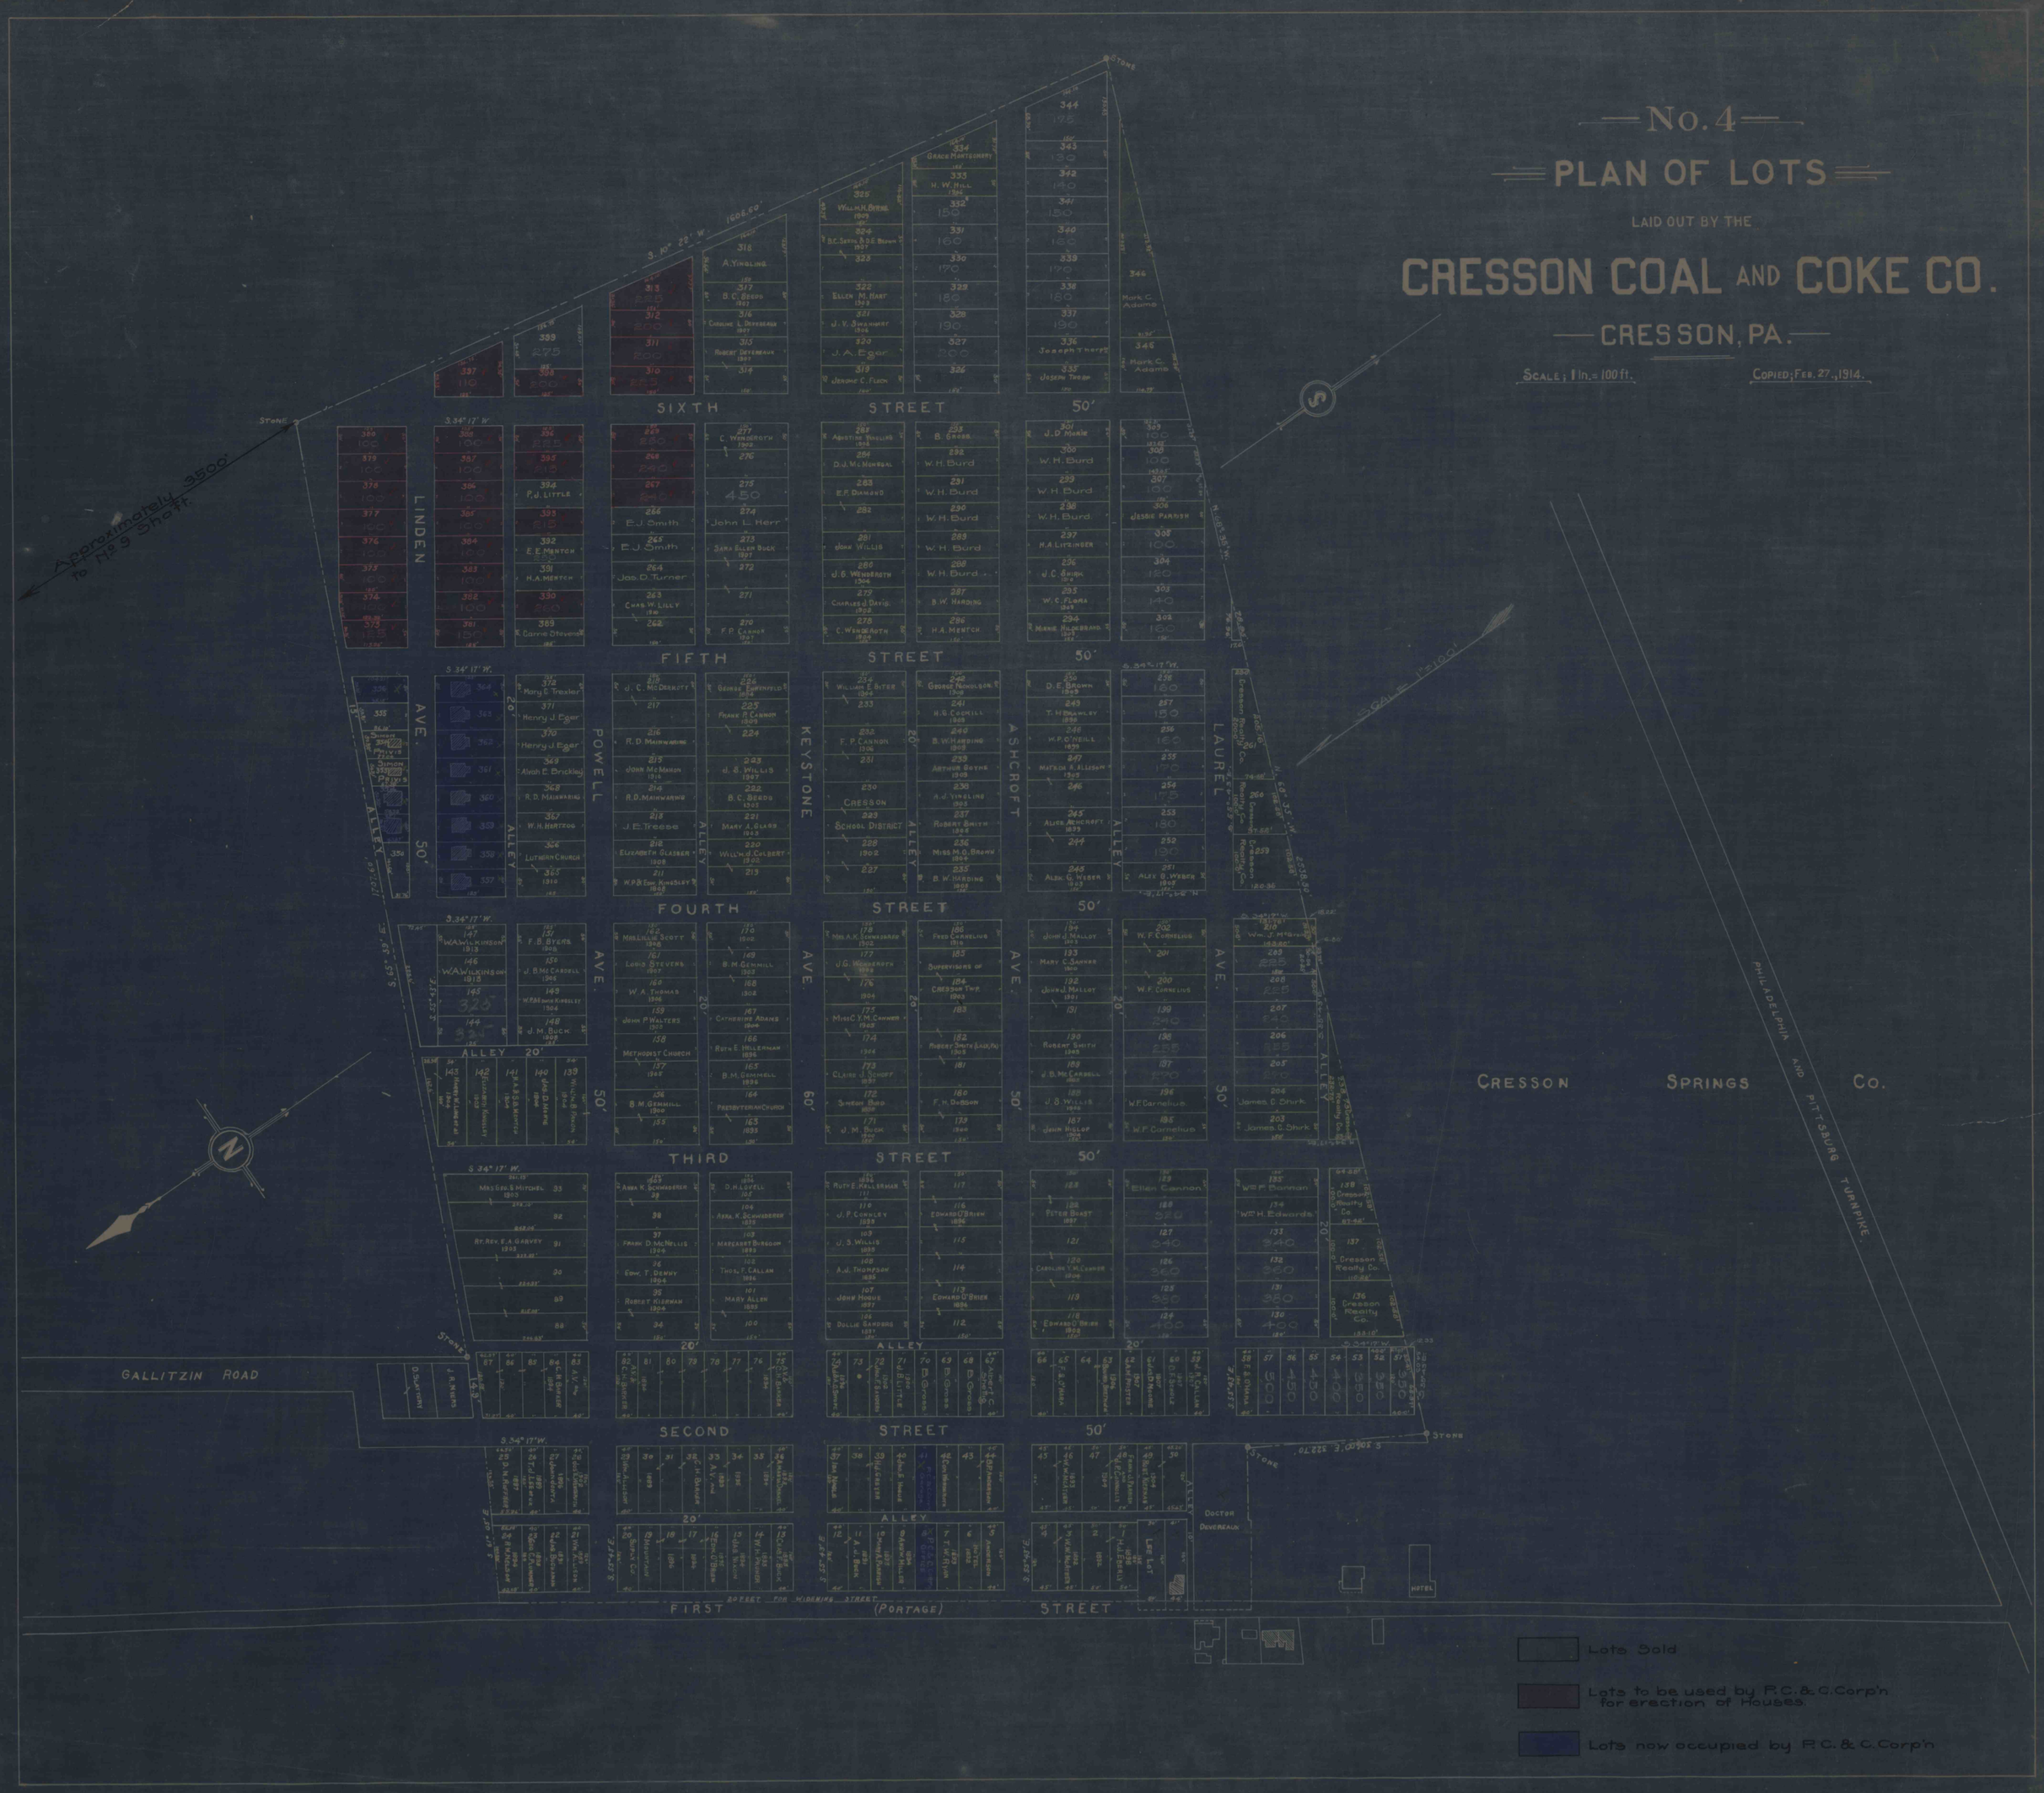
No. 4
PLAN OF LOTS
LAID OUT BY THE
CRESSON COAL AND COKE CO.
CRESSON, PA.
SCALE; 1 In. = 100 ft.
COPIED; FEB. 27., 1914.
SIXTH STREET
FIFTH STREET
FOURTH STREET
THIRD STREET
SECOND STREET
FIRST STREET (PORTAGE)
LINDEN AVE.
POWELL AVE.
KEYSTONE AVE.
ASHCROFT AVE.
LAUREL AVE.
ALLEY
GALLITZIN ROAD
CRESSON SPRINGS CO.
PHILADELPHIA AND PITTSBURG TURNPIKE
Approximately 3500' to No. 9 Shaft
Lots Sold
Lots to be used by P.C. & C. Corp'n for erection of Houses.
Lots now occupied by P.C. & C. Corp'n