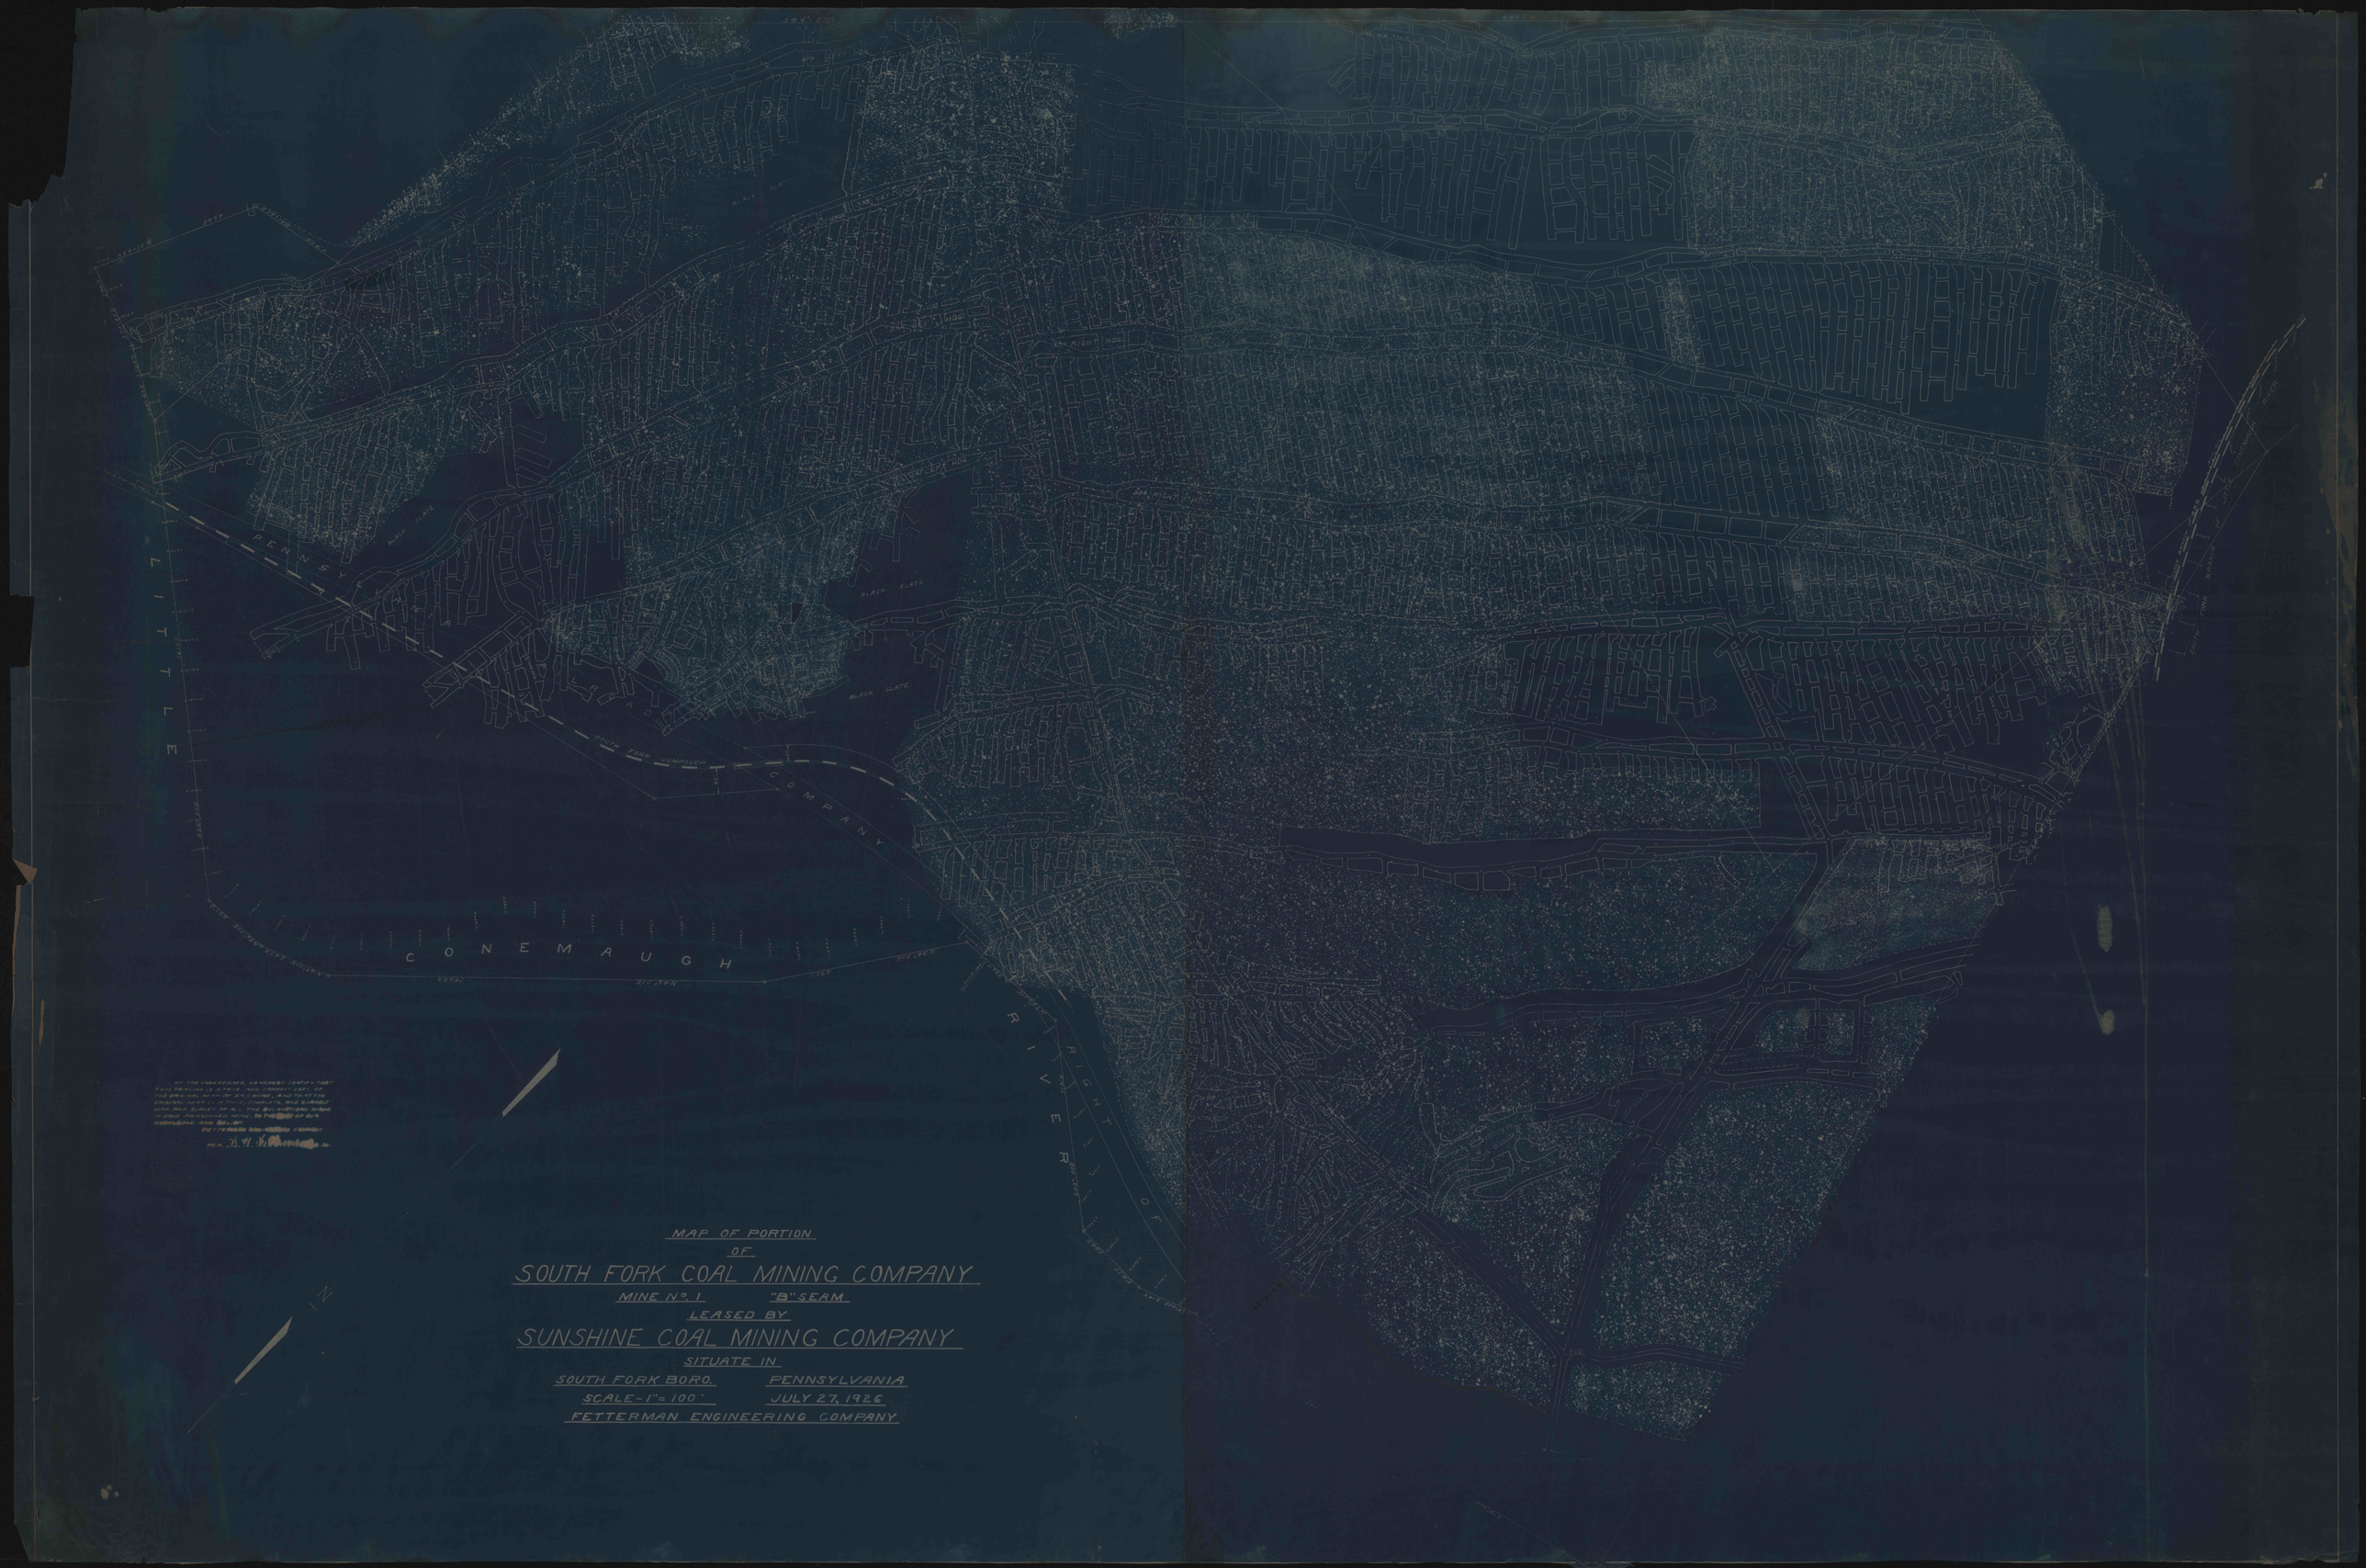
LITTLE
PENNSY
CONEMAUGH
RIVER
RIGHT
OF
N
MAP OF PORTION
OF
SOUTH FORK COAL MINING COMPANY
MINE No. 1
"B" SEAM
LEASED BY
SUNSHINE COAL MINING COMPANY
SITUATE IN
SOUTH FORK BORO.
PENNSYLVANIA
SCALE-1" = 100'
JULY 27, 1926
FETTERMAN ENGINEERING COMPANY