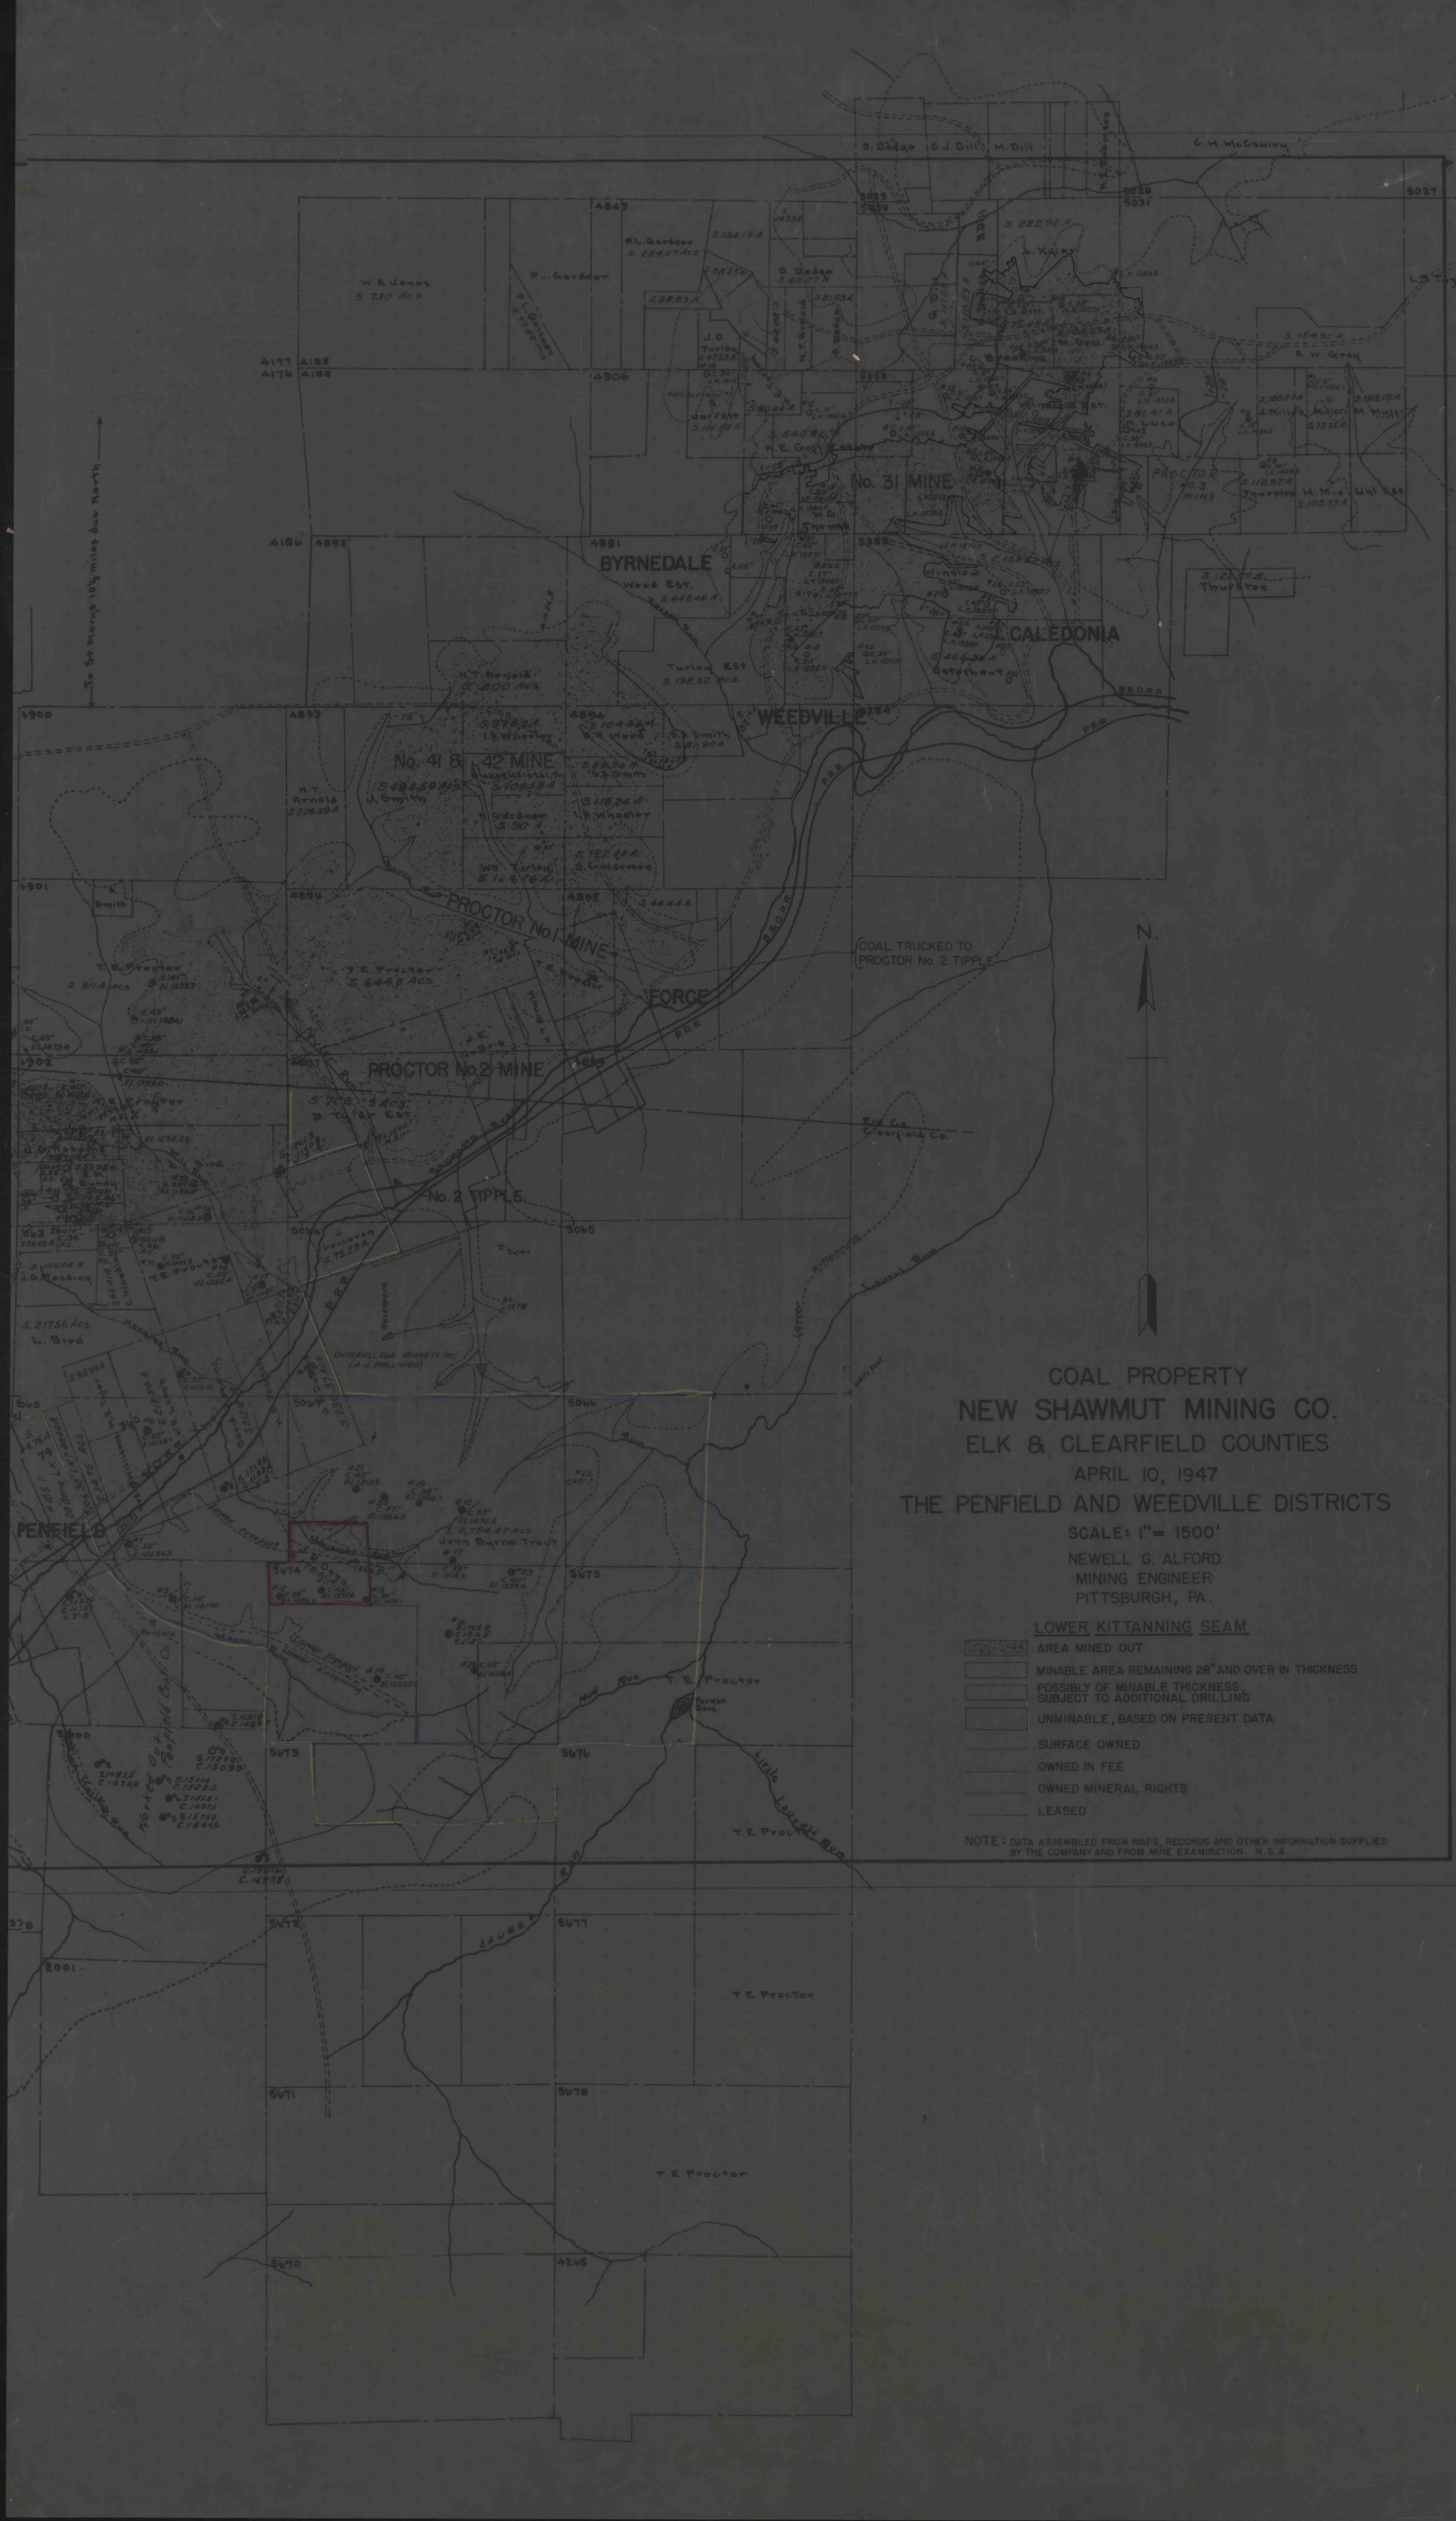

N.

COAL PROPERTY

NEW SHAWMUT MINING CO.

ELK & CLEARFIELD COUNTIES

APRIL 10, 1947

THE PENFIELD AND WEEDVILLE DISTRICTS

SCALE: 1" = 1500'

NEWELL G. ALFORD
MINING ENGINEER
PITTSBURGH, PA.

LOWER KITTANNING SEAM

- AREA MINED OUT
- MINABLE AREA REMAINING 28" AND OVER IN THICKNESS
- POSSIBLY OF MINABLE THICKNESS SUBJECT TO ADDITIONAL DRILLING
- UNMINABLE, BASED ON PRESENT DATA
- SURFACE OWNED
- OWNED IN FEE
- OWNED MINERAL RIGHTS
- LEASED

NOTE: DATA ASSEMBLED FROM MAPS, RECORDS AND OTHER INFORMATION SUPPLIED BY THE COMPANY AND FROM MINE EXAMINATION. N. G. A.

M. Co. —

THE BENNETT'S BRANCH

FROM

TO SABULA

= 1500 FEET

6/2/14.
3:15 P.