

(A)
W-93
No. 2011
JOHN NICHOLSON
102 As. 20 P. & All.
War. Oct. 19, 1792
Sur. July 10, 1794
Unpatented at this date.

(B)
A-5-117
No. 2012
JOHN NICHOLSON
211 As. 117 P. & All.
War. Oct. 19, 1792
Sur. July 10, 1794
Unpatented at this date.


(C)
W-90
No. 2013
JOHN NICHOLSON
211 As. 117 P. & All.
War. Oct. 19, 1792
Sur. July 10, 1794
Unpatented at this date.

(D)
A-5-118
No. 2014
JOHN NICHOLSON
211 As. 117 P. & All.
War. Oct. 19, 1792
Sur. July 10, 1794
Unpatented at this date.

(E)
W-91
No. 2015
JOHN NICHOLSON
254 As. 76 P. & All.
War. Oct. 19, 1792
Sur. July 10, 1794
Unpatented at this date.

(F)
W-92
No. 2017
JOHN NICHOLSON
315 As. 126 P. & All.
War. Oct. 19, 1792
Sur. July 10, 1794
Pat. Aug. 2, 1904
To Hoover Hughes & Co.
H-77-2

(G)
C-49-8
JOHN DUBOIS
146 As. 32.2 P. & All.
War. June 11, 1872
Sur. July 4, 1873
Pat. Aug. 13, 1873
To John Dubois
H-72-193

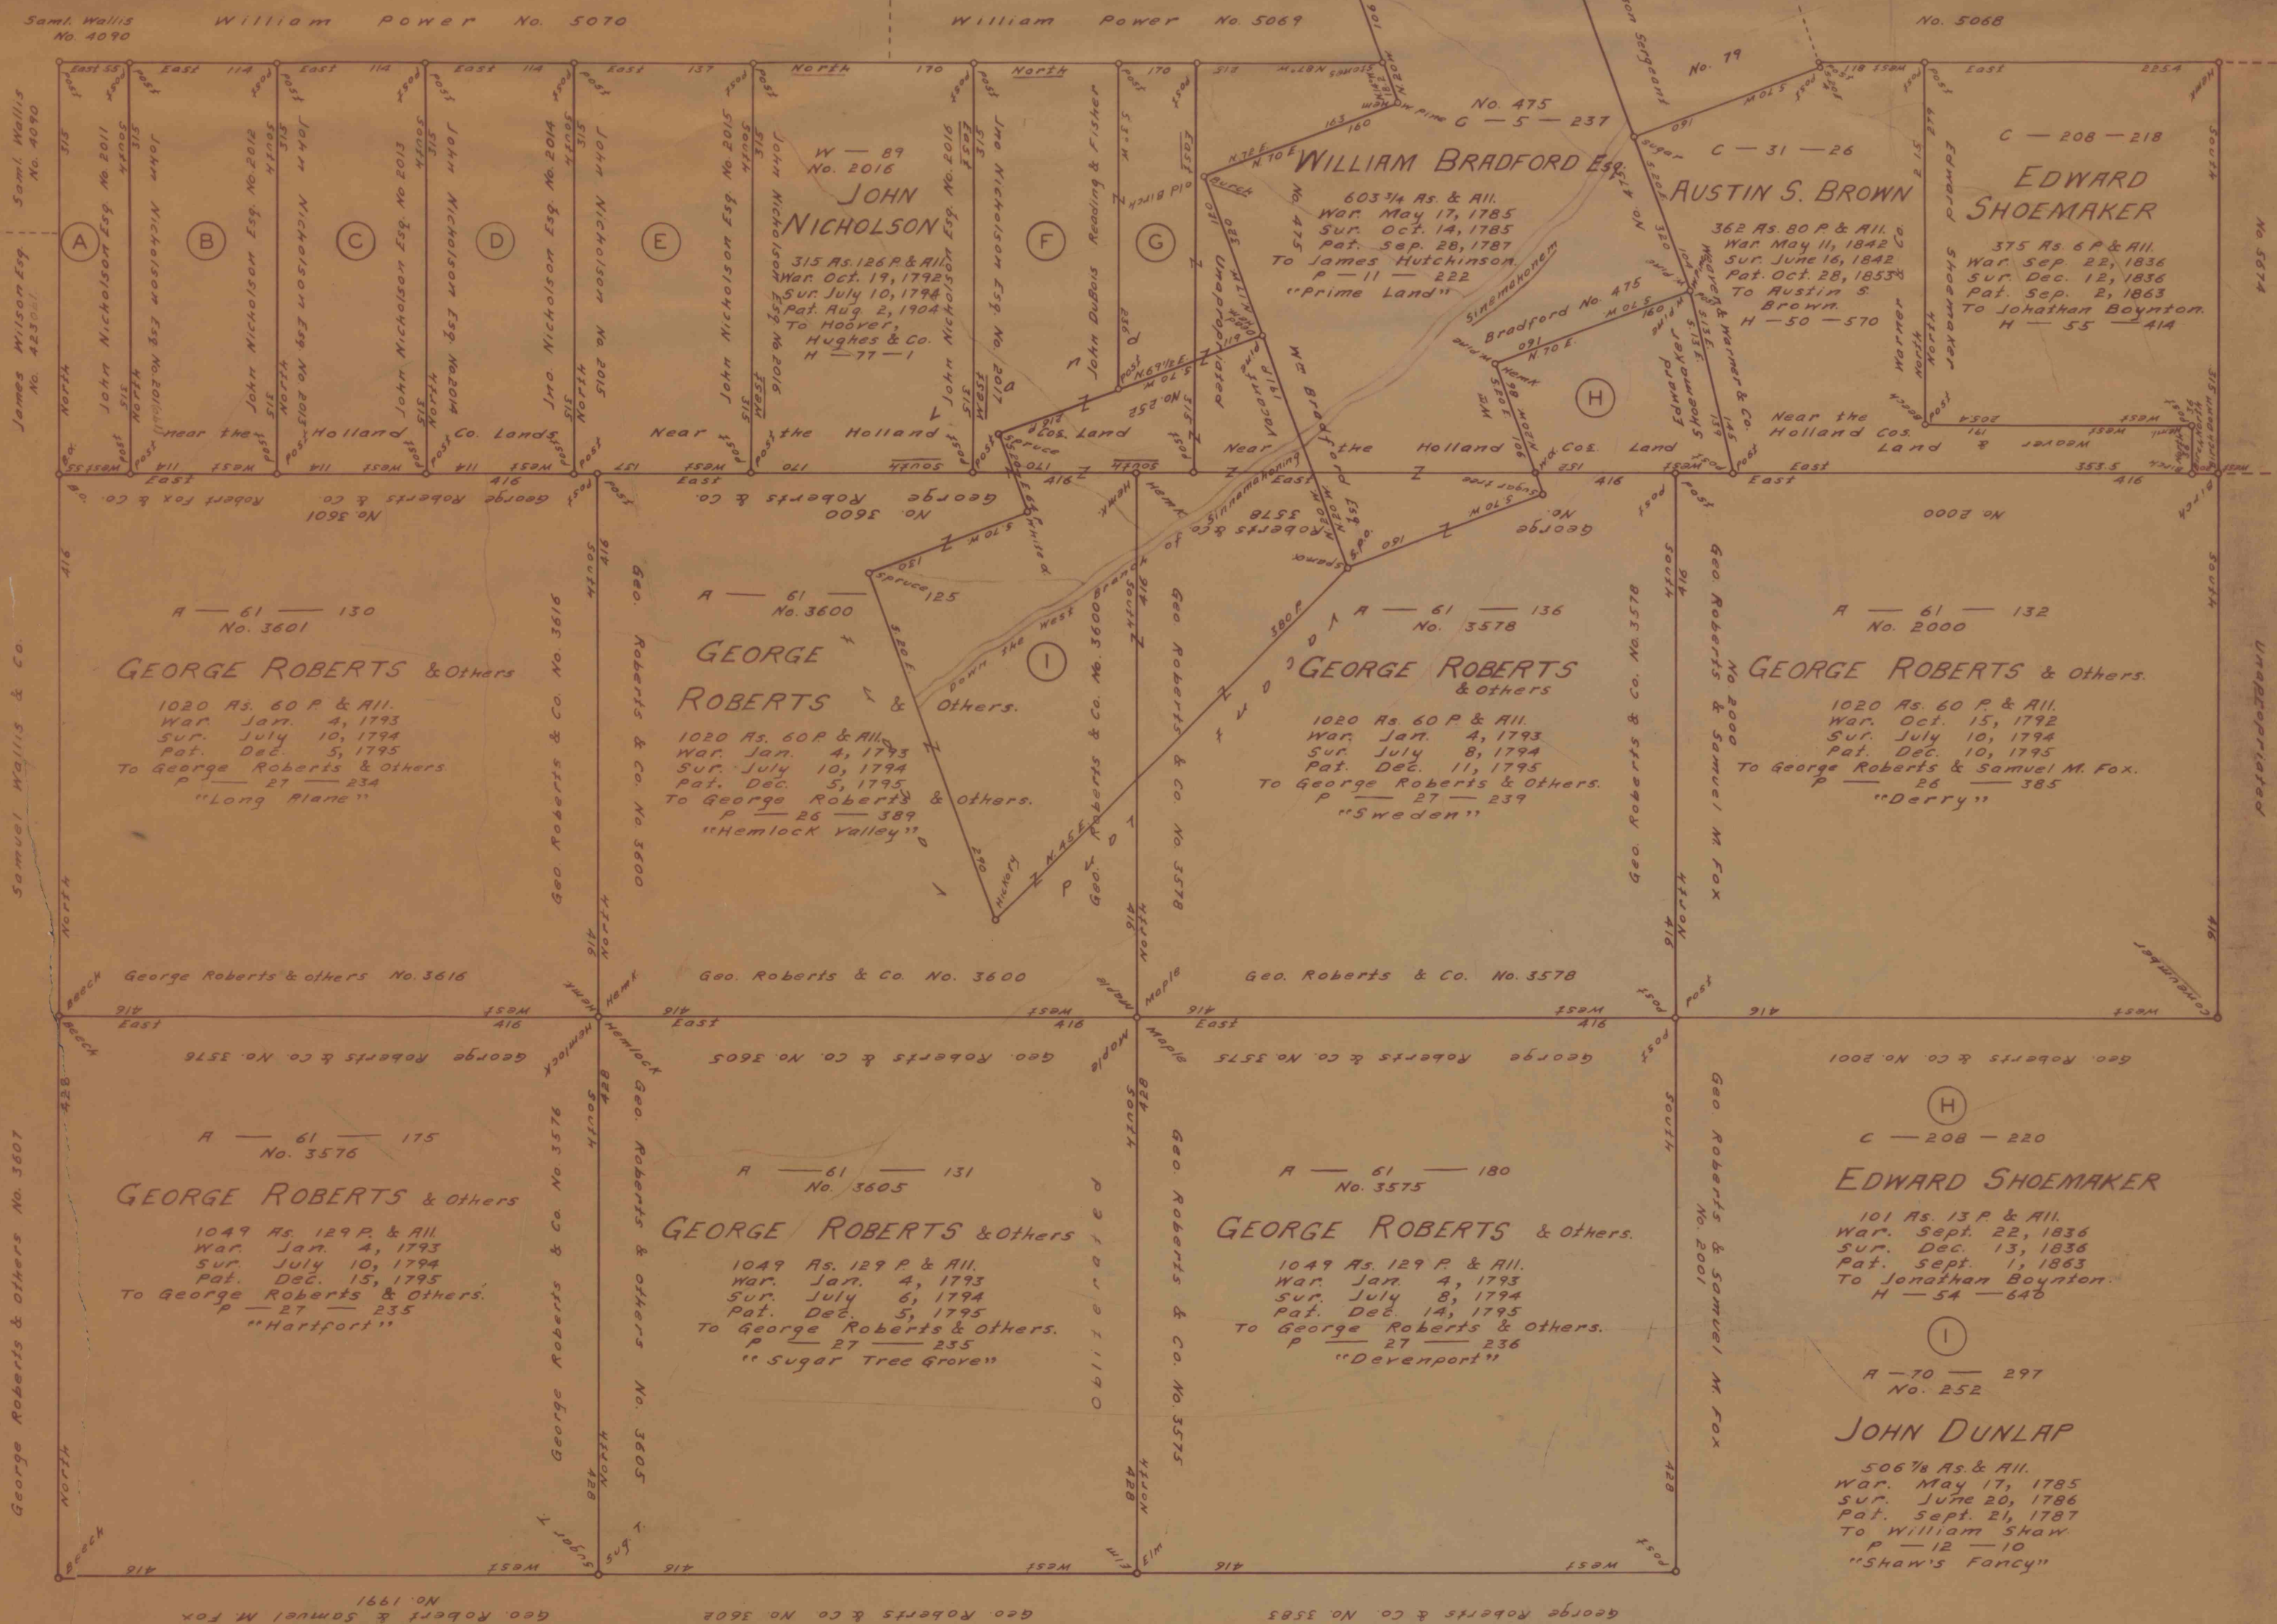

A CONNECTED DRAFT: of 20 Tracts of Land situated in Huston Township, Clearfield County. The Warrants, Surveys and Patents bearing dates respectively as above set forth, constructed from and compared with the original drafts remaining on file in the department of Internal Affairs of Pennsylvania, under the direction of Warren J. Daniel, Director of the Land Office.

IN TESTIMONY WHEREOF: I have hereunto set my hand and caused the seal of the said Department to be affixed at Harrisburg this twenty-third day of June, A.D. One Thousand, Nine Hundred and Forty-nine.

William S. Lirengood Jr.
Secretary of Internal Affairs.

By *W. S. Lirengood Jr.*
S.C. Braucher, Deputy Secretary.