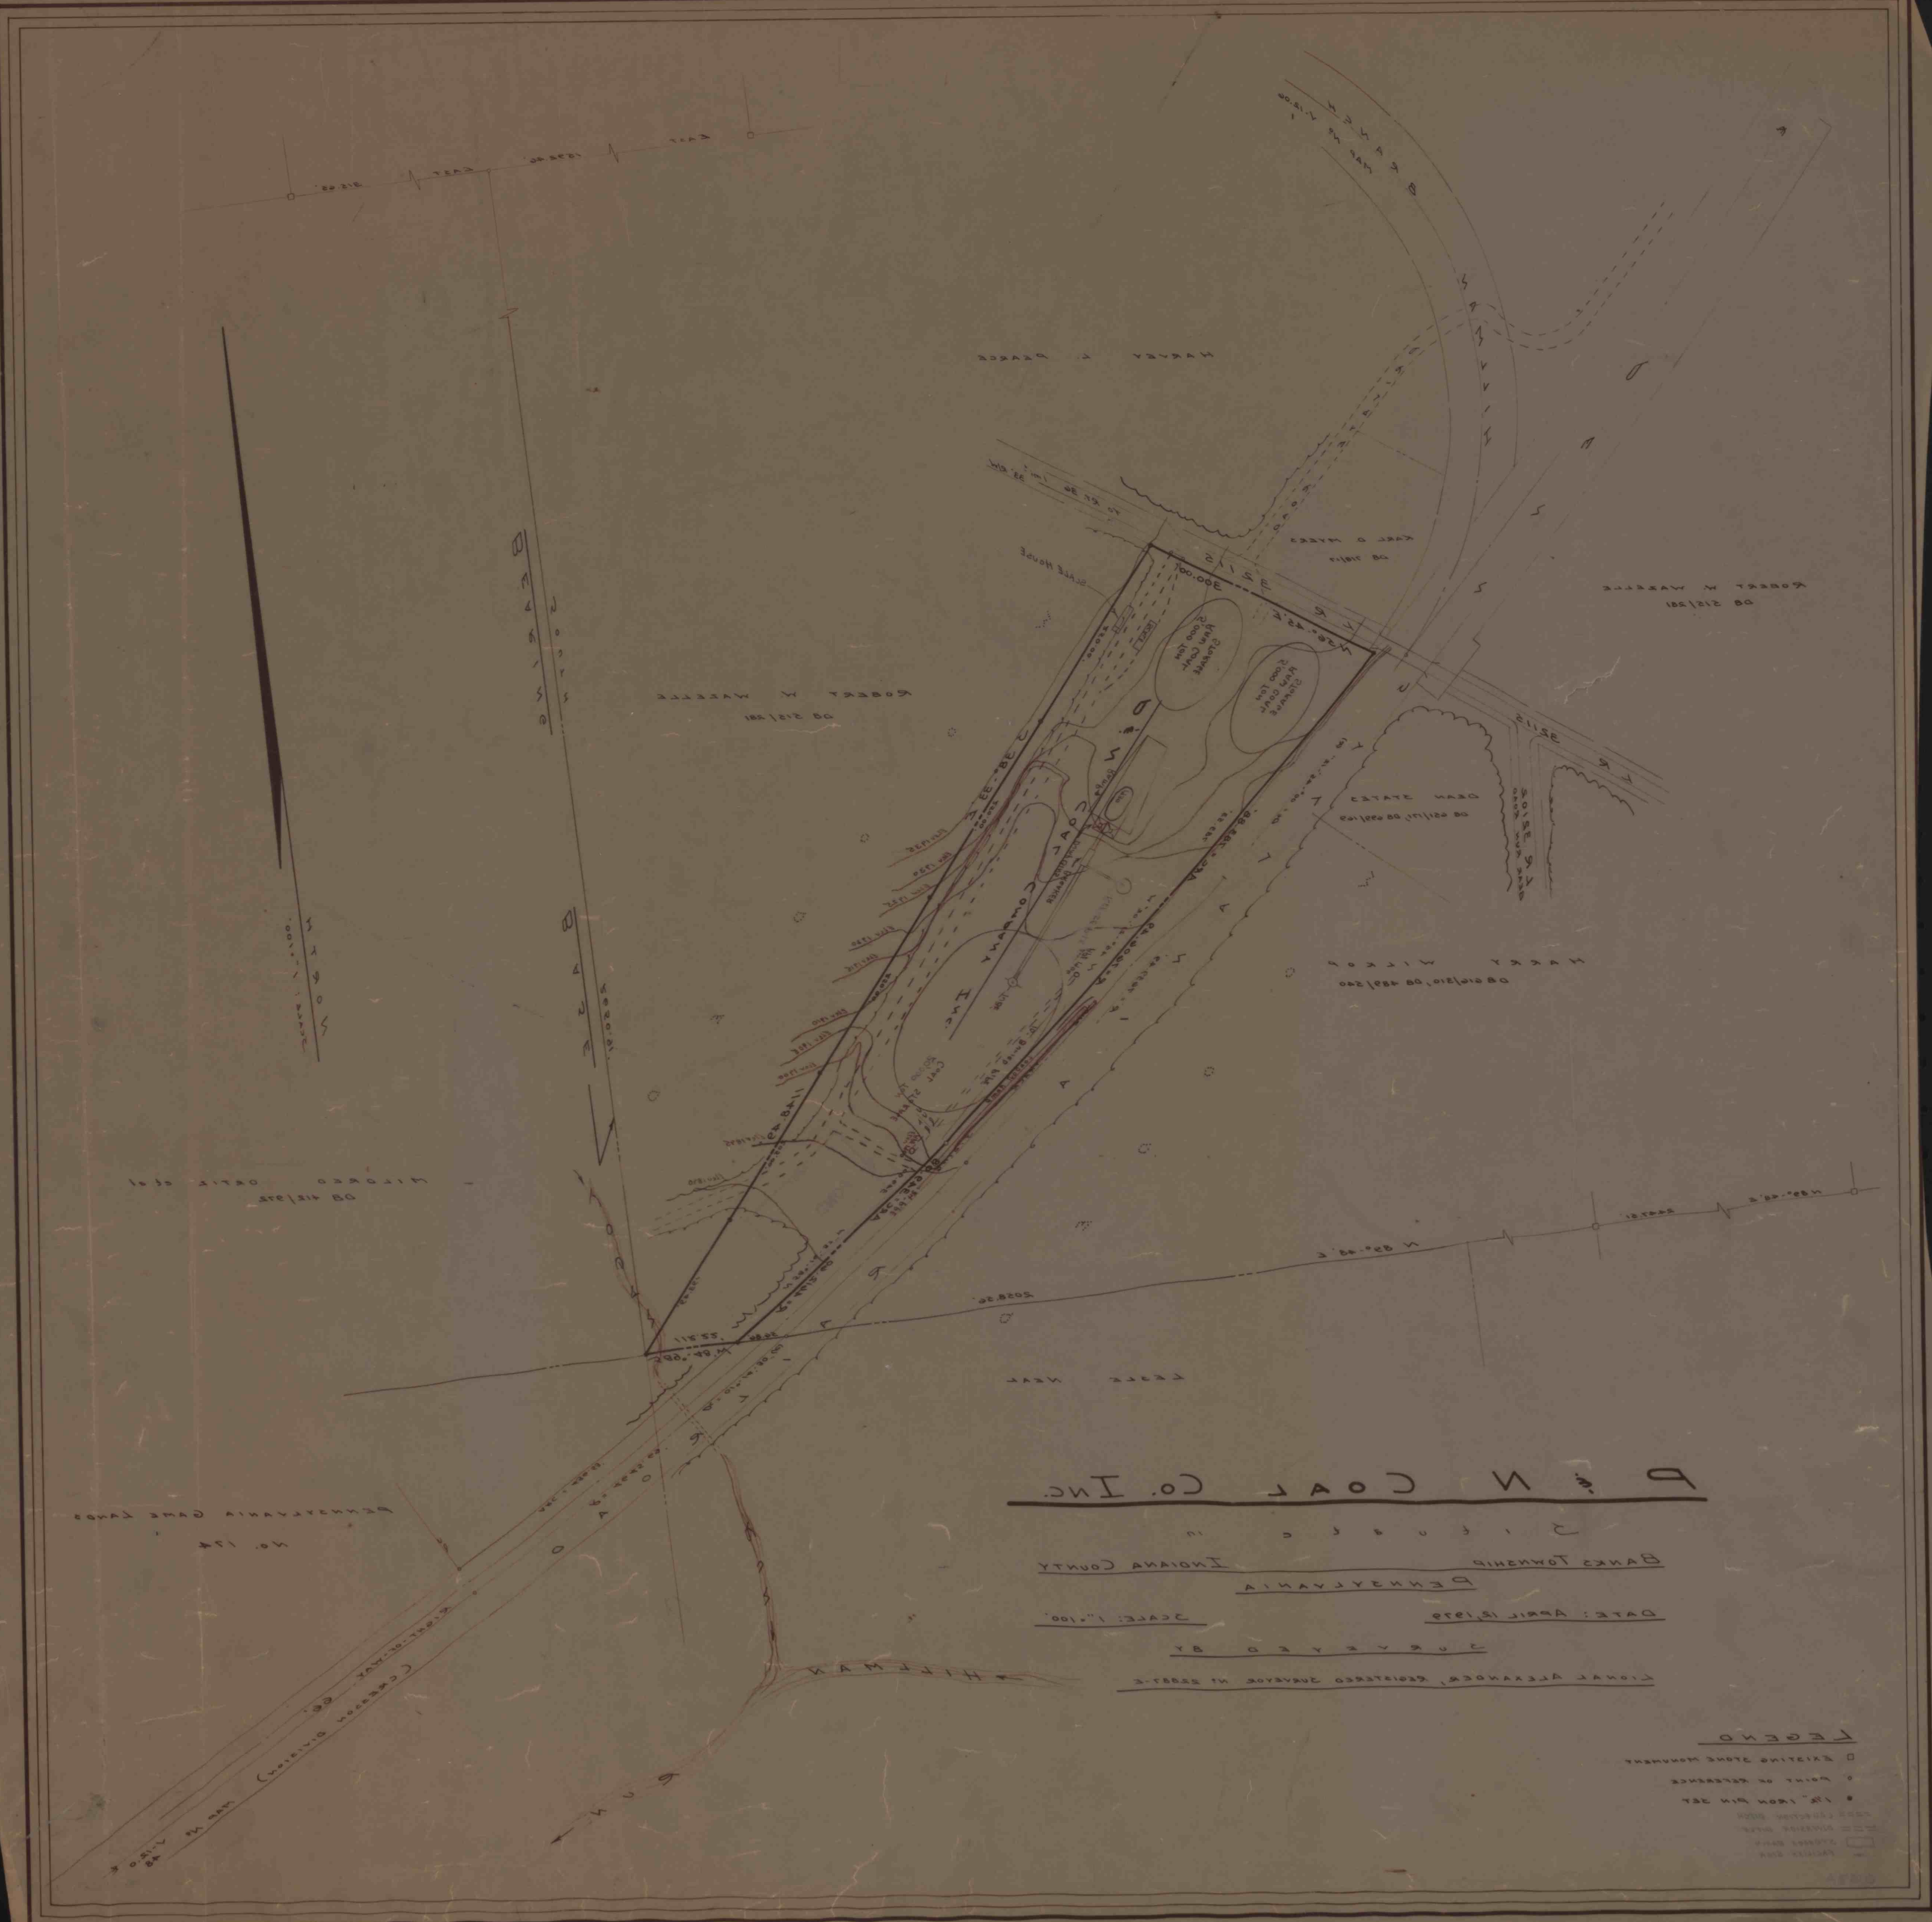
North
Scale: 1"=100'
East 215.65'
East 1292.46'
Harvey L. Pearce
Robert W. Wazelle
DB 515/281
Karl D. Myers
Dean States
DB 651/171, DB 659/169
Harry Wilkop
DB 616/310, DB 489/540
Mildred Ortiz et al
DB 412/972
Lessie Neal
Pennsylvania Game Lands
No. 174
Right-of-way 66'
(Gregson Division) Map No. V-12.0
32115
Scale House
5,000 Ton Raw Coal Storage
5,000 Ton Raw Coal Storage
20,000 Ton Coal Storage
Ramp
Breaker
P & N Coal Company Inc.
300.00'
N 56°-45' E
N 84°-59' W 112.22'
2058.56'
N 89°-48' E
2447.51'
N 89°-48' E
Hillman

P & N Coal Co. Inc.

Situate in

Banks Township   Indiana County

Pennsylvania

Date: April 12, 1979   Scale: 1"=100'

Surveyed by

Lional Alexander, Registered Surveyor No 22687-E

Legend

☐ Existing stone monument

○ Point of reference

● 1/2" Iron pin set