


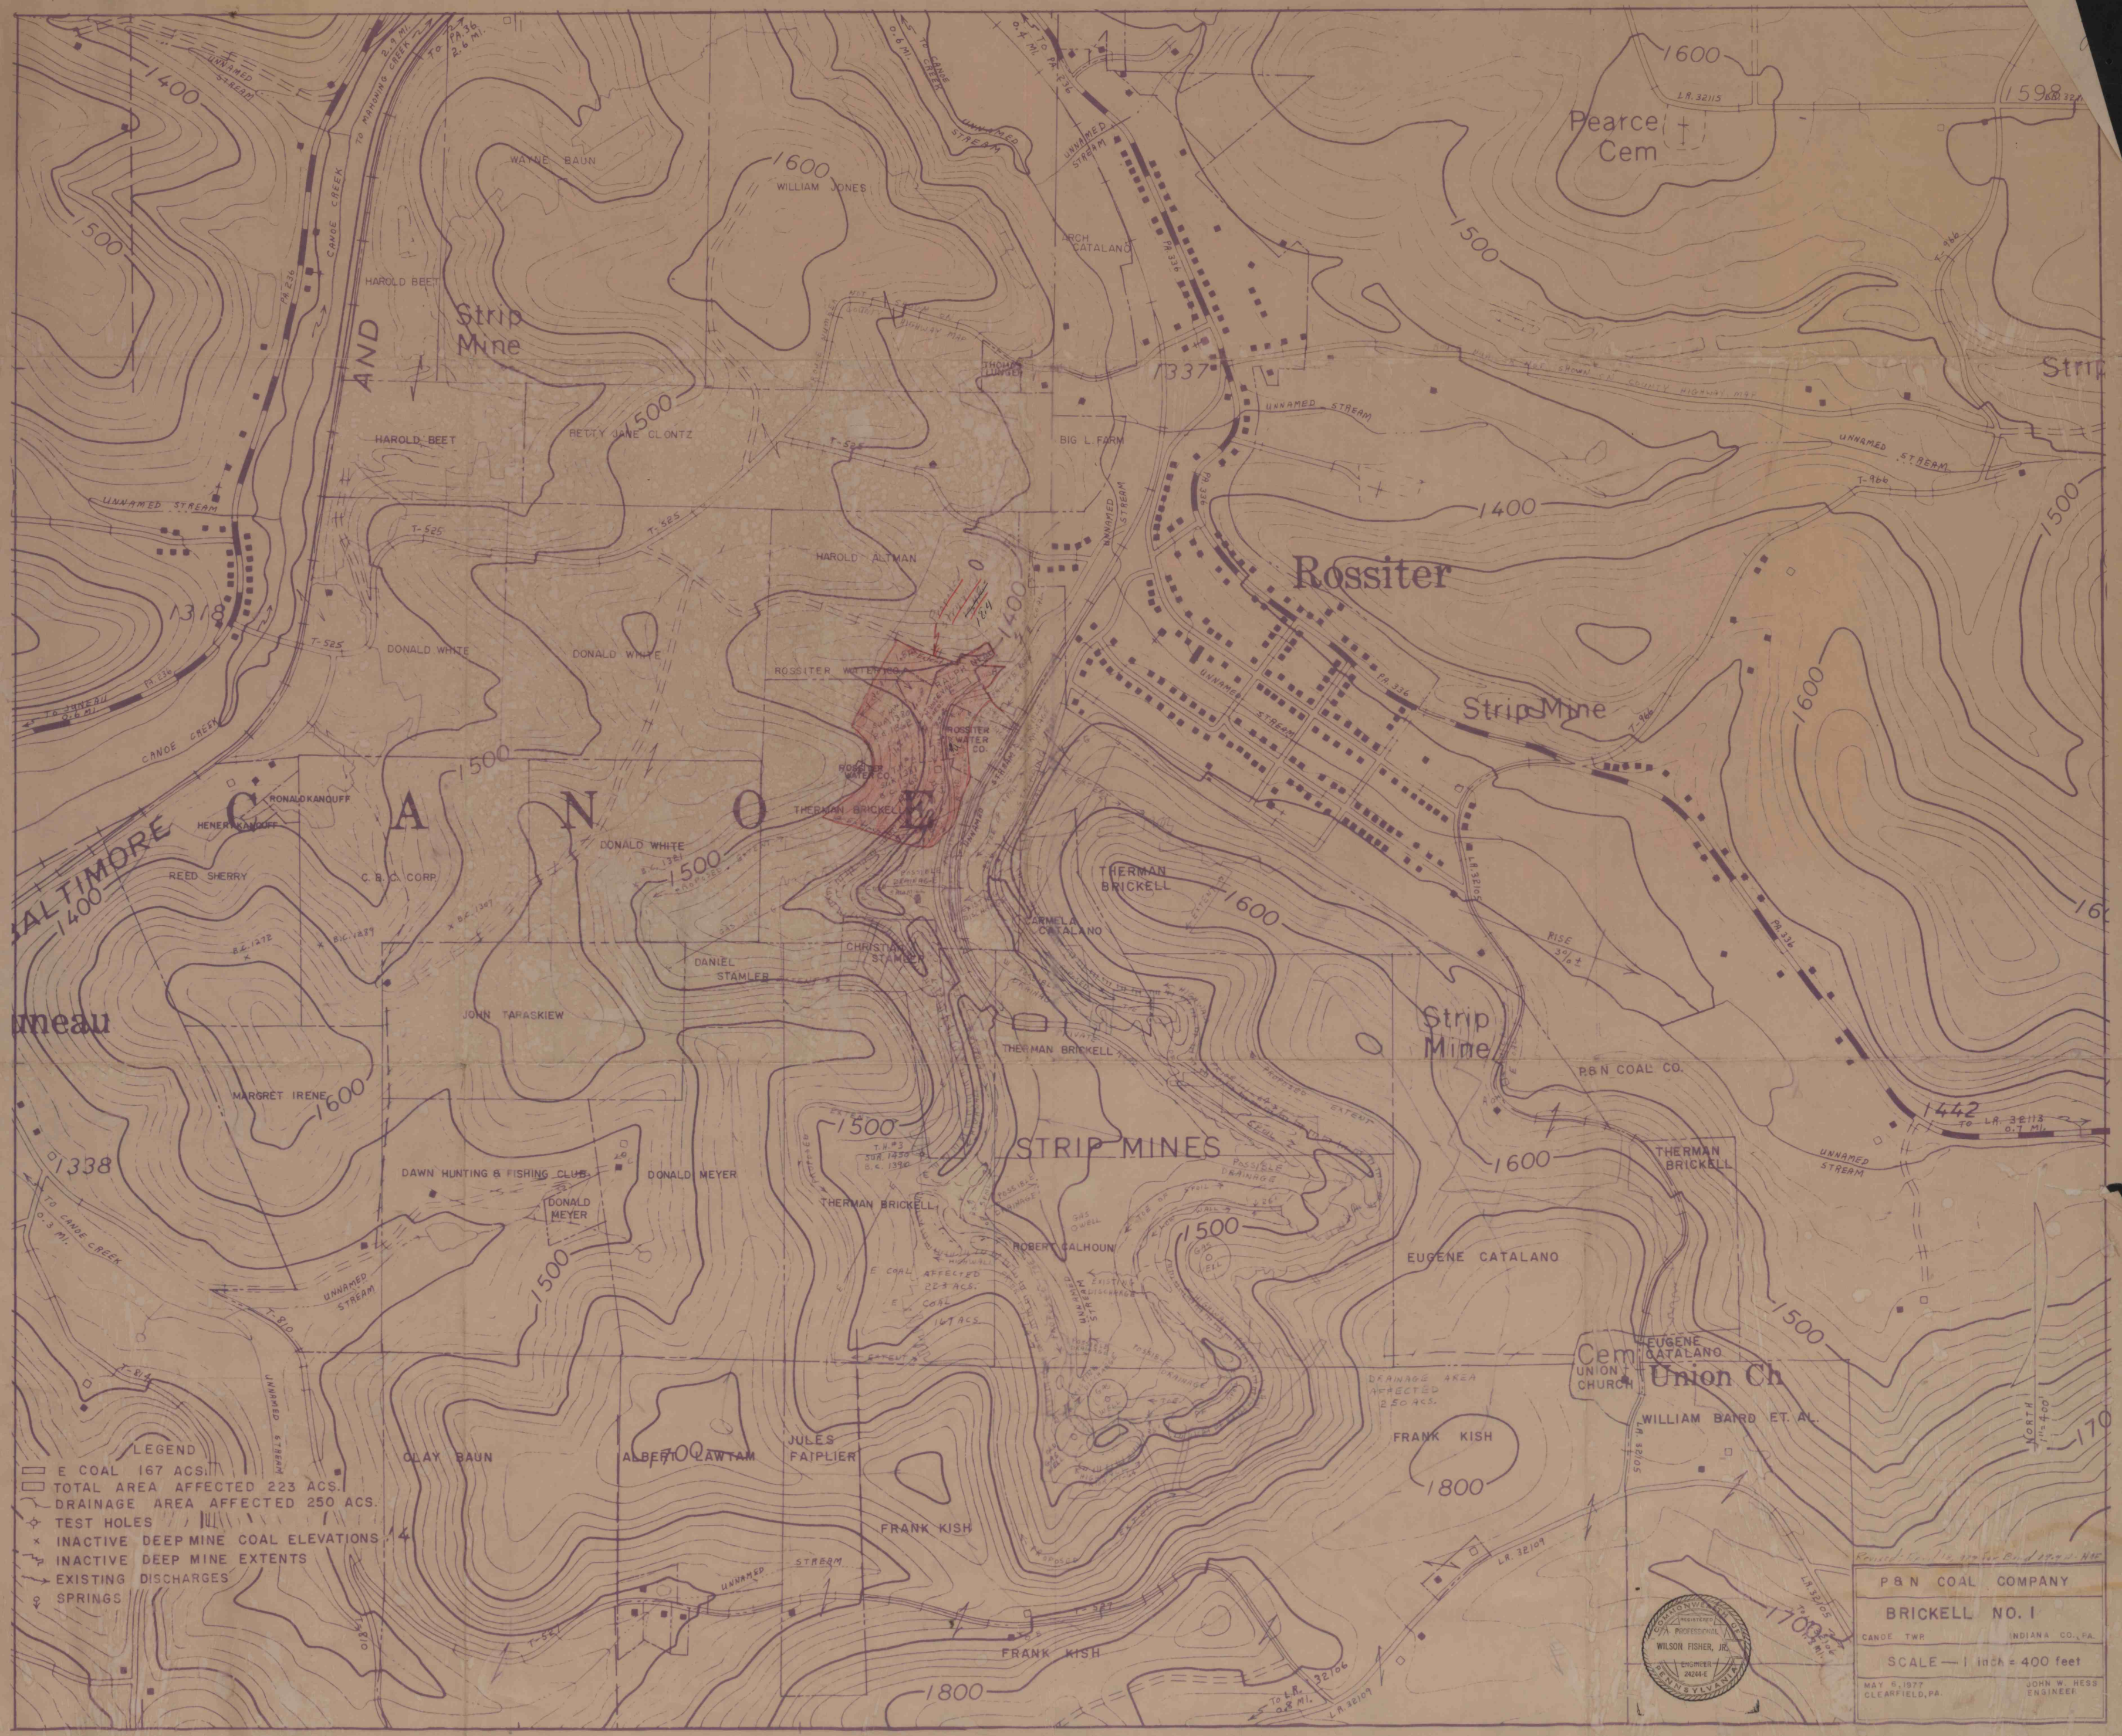

- LEGEND
- E COAL 167 ACS.
 - TOTAL AREA AFFECTED 223 ACS.
 - DRAINAGE AREA AFFECTED 250 ACS.
 - TEST HOLES
 - INACTIVE DEEP MINE COAL ELEVATIONS
 - INACTIVE DEEP MINE EXTENTS
 - EXISTING DISCHARGES
 - SPRINGS



Revised from the 1944 B.C. Map
P&N COAL COMPANY
BRICKELL NO. 1
CANOE TWP INDIANA CO., PA.
SCALE — 1 inch = 400 feet
MAY 6, 1977 CLEARFIELD, PA. JOHN W. HESS ENGINEER