


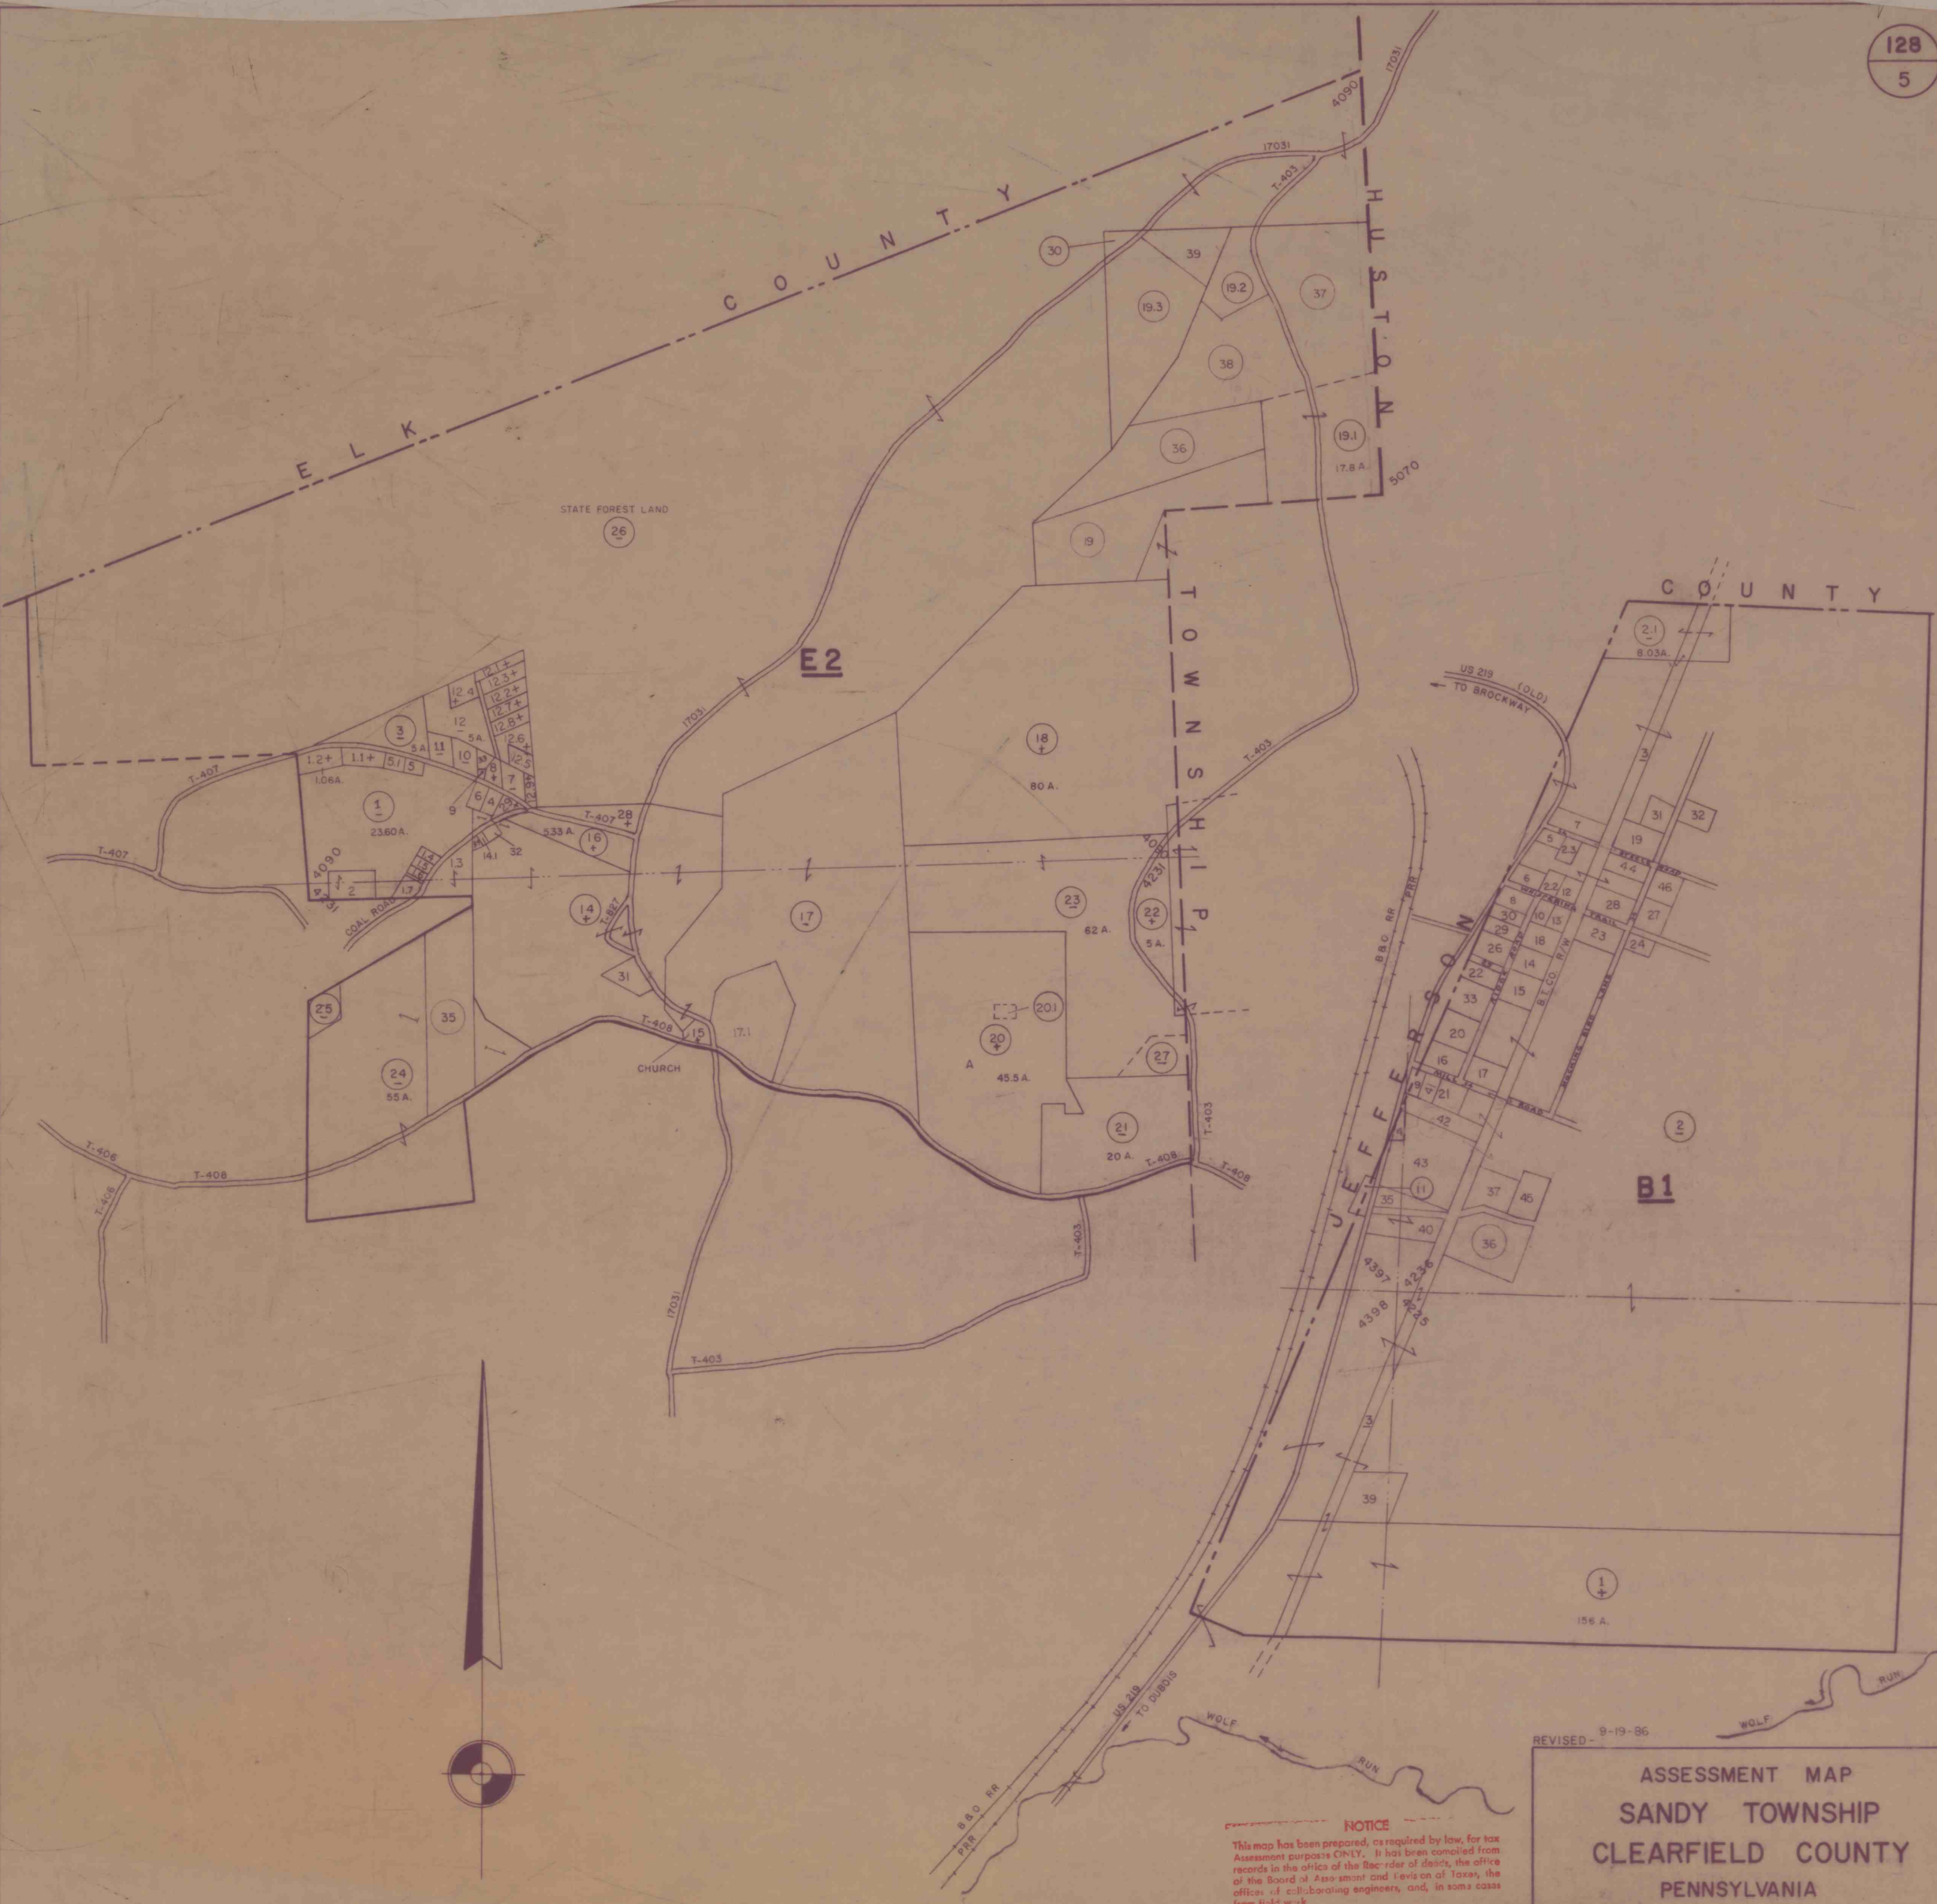

128
5

5/06/85

B 1

1. Mowrey, Harry L.
2. Steele, Cecil H. & Martha J.
- 2.1 Benson, Robert R. & Helen E.
- 2.2 Johnson, Harvey R. & Georgia L.
- 2.3 Schaffer, Wilbur L. & Janet M.
3. Compass Coal Co., Inc.
4. Penn Central Corp.
5. Benson, Robert A. & Sandra L.
6. Collins, Kenneth Leroy & Jean
7. Steele, Frederick M. & Louise
8. Carter, Ruth E.
9. McMeekin, James S. & Anna
10. Carr, Theodore T. & Mercedes J. Carr
11. Frano, Frank A. & Mary
12. Johnson, Harvey R. Jr. & Georgia L.
13. Carr, Theodore T. & Mercedes J.
14. Lucas, Ronald R. & Craig D. Lucas
15. Gallagher, Gerald W. & Barbara J.
16. Lundberg, Gary L.
17. Swanson, James C. & Elizabeth L.
18. Smith, William J. & Carolyn L.
19. Briggs, William L. Jr. & Miriam J.
20. Yingling, Dale W. & Nancy L.
21. Deloge, Joseph E. & Kathryn M.
22. Elmitsky, Dennis M. & Deborah E.
23. Baker, Carl R. & Susan A.
24. Delio, Mable H.
25. Elmitsky, Dennis M. & Deborah E.
26. Palm, Herbert & Mildred
27. Bepine, Thomas E. & Patricia E.
28. Cole, Robert J. & Glenda A.
29. Clark, Marlene K.
30. Summers, Peter W. & Shirley A.
31. Reed, Larry R. & Patty L.
32. Reed, Larry R. & Patty L.
33. Delio, Joseph J. & Carol L.
34. Sandy Township
35. Place, Richard A.
36. Place, Richard A. & Jacqueline L.
37. Whitaker, Deborah L. & Richard A. Place
38. C. C. T. A.
39. Pennsylvania Electric Electric Co.
40. Zimmerman Homes, Inc.
41. McMeekin, James S. & Anna
42. McMeekin, James S. & Anna
43. C. C. T. A.

E 2

1. Koren, Walter & Nora
- 1.1 Armagost, William L. et al
- 1.2 Mowry, Wayne & Elmer Junior
- 1.3 Jordan, Elizabeth & Richard W. Jordan
- 1.4 Troutman, Raymond H. & Leona M.
- 1.5 Koren, Walter & Nora
- 1.6 Beckner, Everett L. & Donna
- 1.7 Williams, James D. & Diane M.
2. Bennett, Leonard S. & Erna F.
3. Gajdos, Jean
4. Crawford, Robert H. & Janet L.
5. Troutman, Raymond H. & Leona M.
- 5.1 Riesel, Charles E. & Helen L.
6. Saul, Frank & Robert Szymanski
7. Peters, Harry S.
8. Williams, James David
9. Bowser, Lewis & Dale Bowser
10. Bish, Bernard Eugene & Gilford N. Roberts
11. Bish, Bernard E. & Dorothy A.
12. Campbell, Norman E. & Anna M.
- 12.1 Callen, Robert C. et al
- 12.2 Jordan, Mary E.
- 12.3 Piper, George O. Sr. & Catherine C.
- 12.4 Stitt, Raymond & Edith R.
- 12.5 Williams, James D. & Diane M.
- 12.6 Williams, James D. & Diane M.
- 12.7 Adams, Wm. Paul et al
- 12.8 Millard, E. W.
- 12.9 McCasland, Robert C. & Helen H.
14. Card, Grant
- 14.1 Hunt, Delbert & Dorothy
15. Sabula Dunkard Church
16. Rupert, E. J.
17. Newell, S. David & C. Christina
- 17.1 Newell, D. Randal & Marcia L.
18. Molek, Thelma B. S. & John W.
19. Pearson, Albert L. & M. Irene
- 19.1 Penta, Harry F. & Betty Jane
- 19.2 Cesana, George & Betty
- 19.3 Tomb, O. Fred et al
20. Newell, Stephen D. & C. Christina
- 20.1 Newell, Willis H. & Catherine I.
21. Sherwood, Ira M. & Eleanor
22. DeSander, Lewis & Vincent Parsiale
23. DeSander, Lewis
24. Eschelman, E. Richard
25. Kalgren, Amiel T.
26. Penna. State Forest
28. Bundy, William & Esther Cataldi
29. Crawford, Robert & Janet L.
30. Heverley, G. W. & June A.
31. Snyder, Charles F. & Alice R.
32. Hunt, Delbert & Dorothy
33. Bowser, Lewis A. & Marie V.
34. Hunt, Delbert & Dorothy
35. Spichiger, Walter M. & Carol Ann
36. Keller, Floyd D. & Dorothy A.
37. Keller, Boyd
38. Keller, John E. & Eva M.
39. Cesana, Cliff E.

5