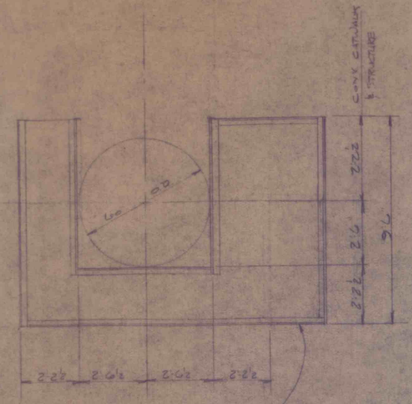

CATWALK LAYOUT
SCALE 3/8" = 1'-0"

NOTE: LEFTHAND CATWALK

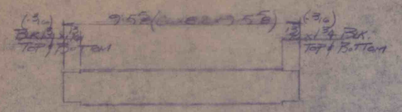

ONE CHANNEL MK-4

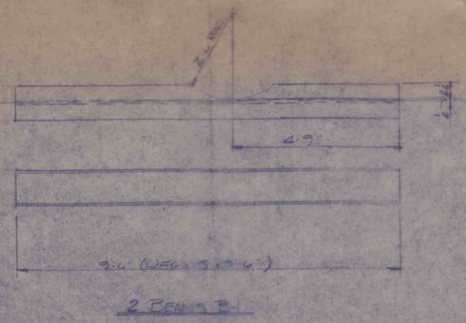

2 BEAMS B1

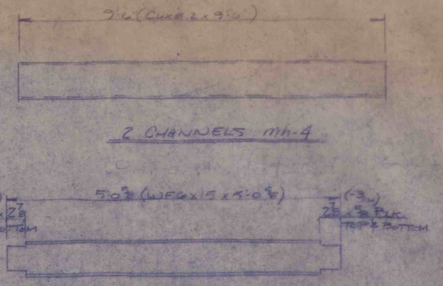

2 CHANNELS MK-4

ONE BEAM B2

2 BEAMS B3

BEAM TO BE FITTED AFTER TRACK ERECTION

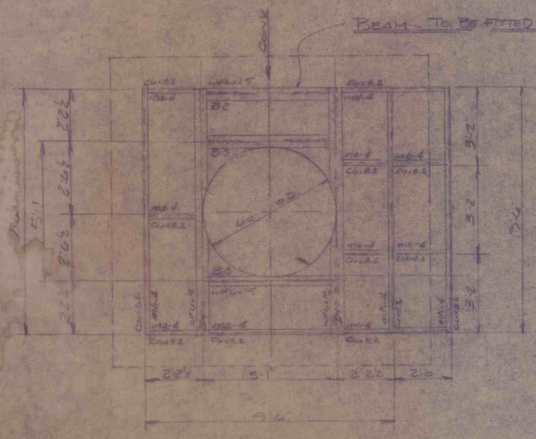

PLAN VIEW - CROW'S NEST SUPPORTS
SCALE: 3/8" = 1'-0"

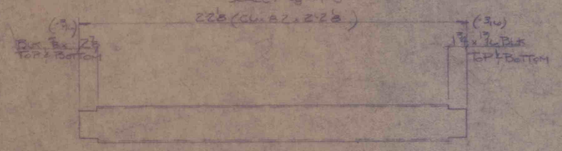

5 CHANNELS MK-4

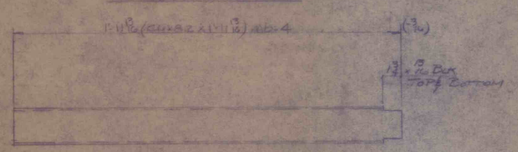

2 CHANNELS MK-4

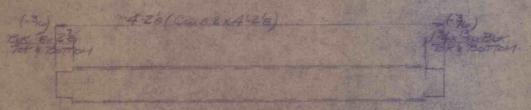

ONE CHANNEL ME-4
ONE CHANNEL MK-4

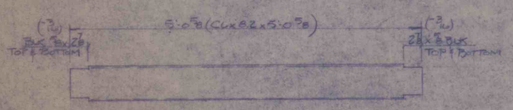

ONE CHANNEL ME-4

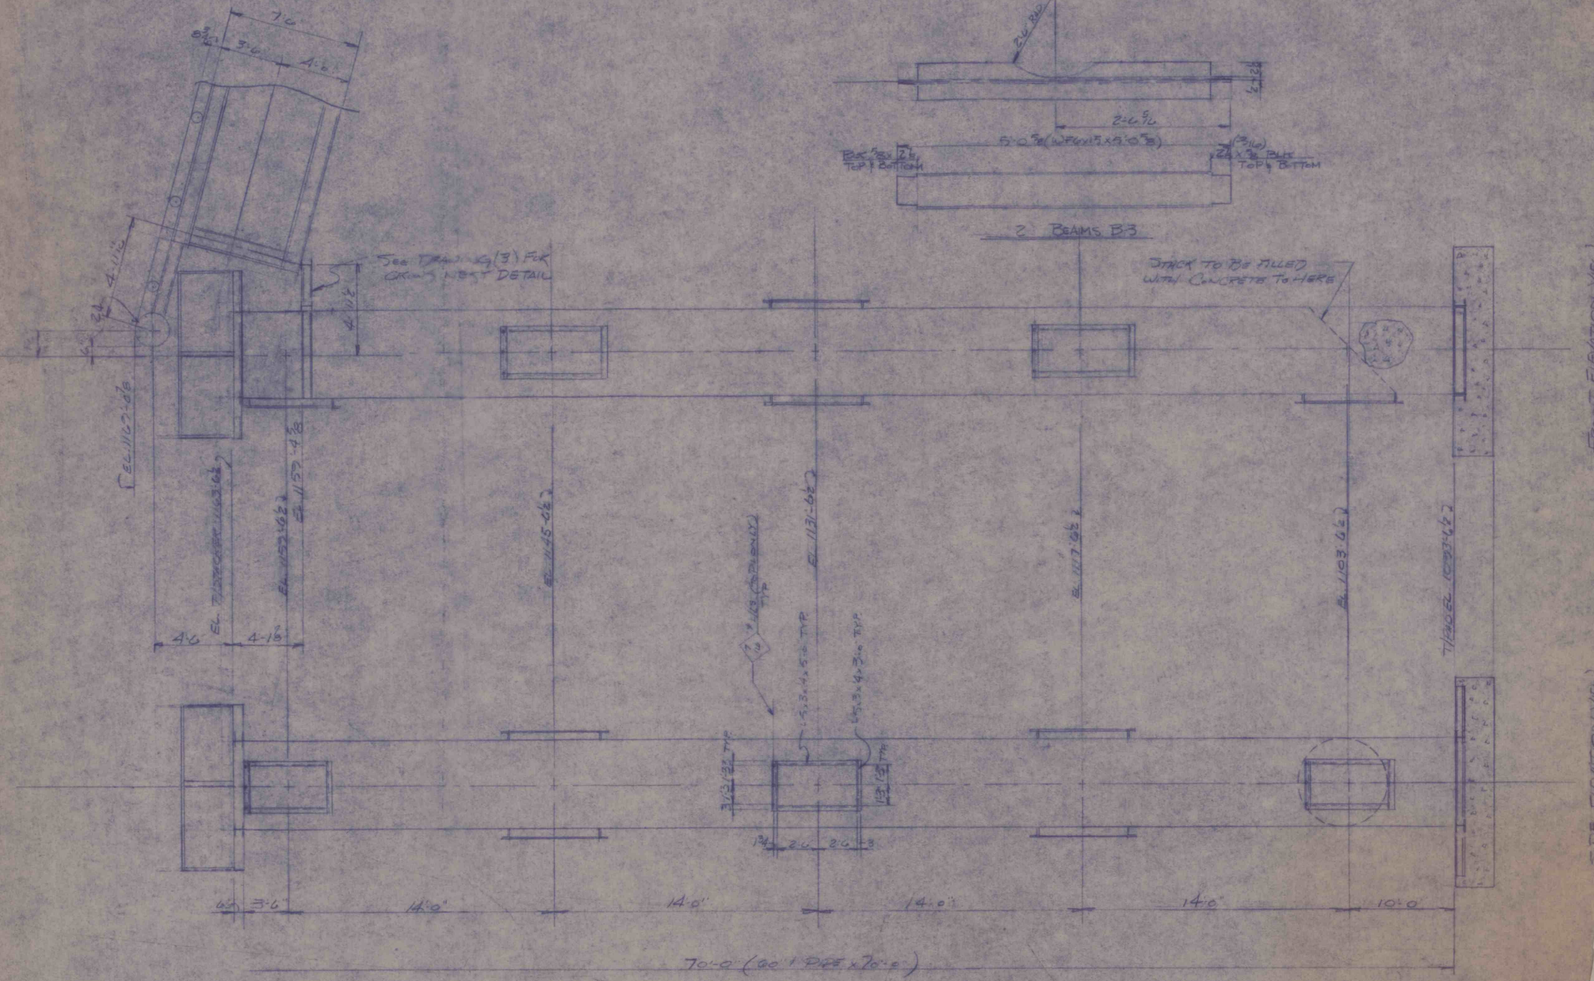
7'6"
6'-3"
1'-6"
4'-11½"
2'-6"
4'-0"
See Drawing No (3) For Crow's Nest Detail
Ladder
Ladder Cage
Ladder Platform
Ladder Platform
Ladder Platform