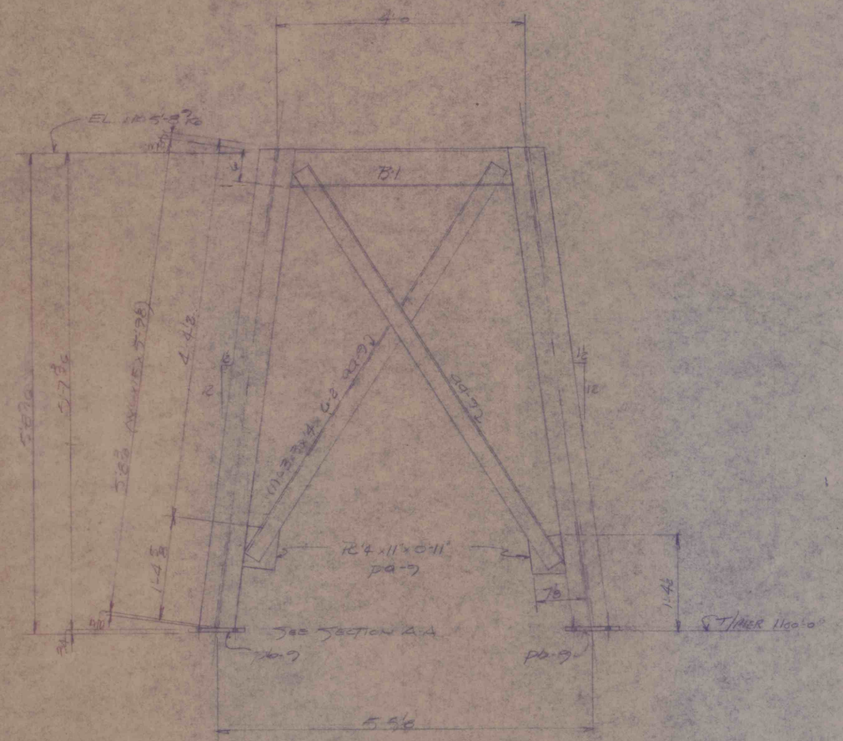

ONE A-FRAME AF-7
(ASSEMBLE AS ONE UNIT)

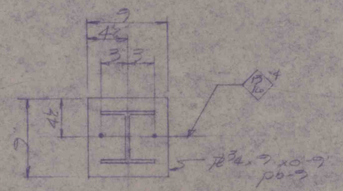

SECTION A-A

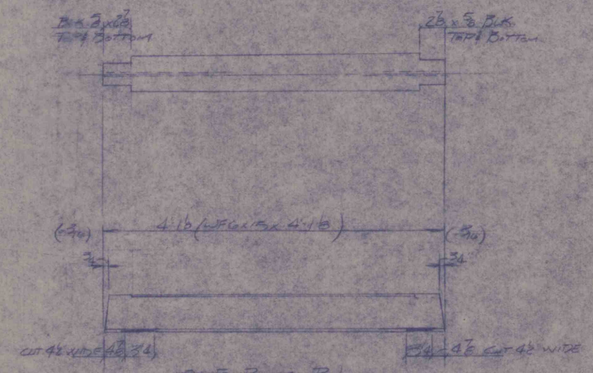

ONE BEAM B-1

NOTE: STEEL A36
PAINT: APPLY ONE SHOP COAT PRIMER
HOLES: 13/16"ø
WELD: E70xx ELECTRODE

HOFFMAN CONSTRUCTION CO. INC. PO. BOX 70 WEST DECATUR PA. 16878		
JOB # 284-01-06 PEN COAL CO.	SCALE: 1"=1'-0"	DRAWN: J.J. CHK: R.B.
A-FRAME DETAILS		
DATE: 5/21/84		3