


PLAN VIEW
(LOOKING NORTH)

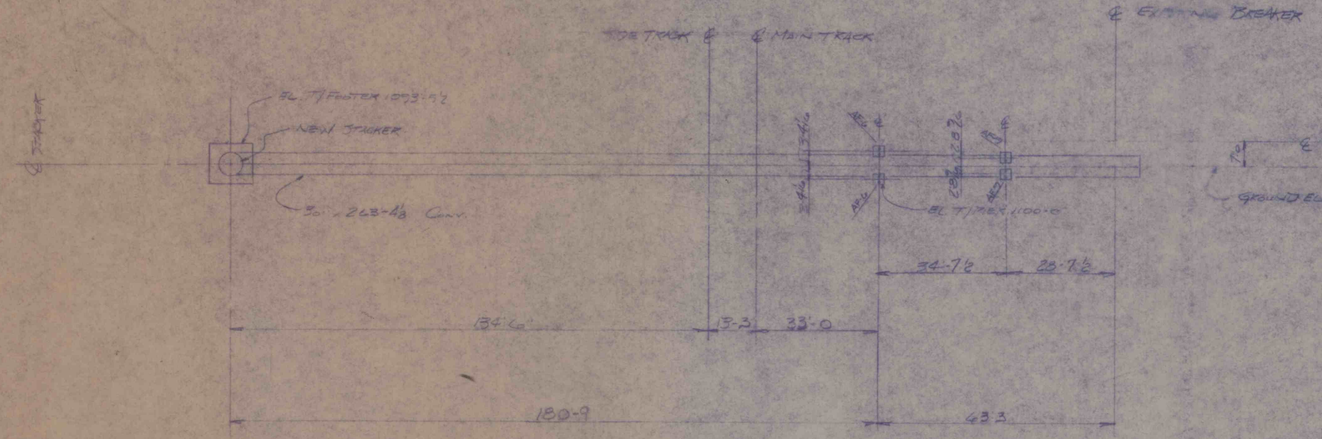





PIER DETAIL (AF-6)
SCALE 1/2" = 1'-0"




PLAN

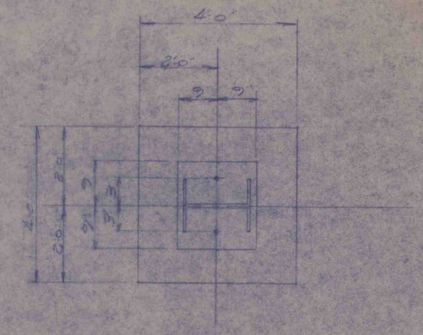


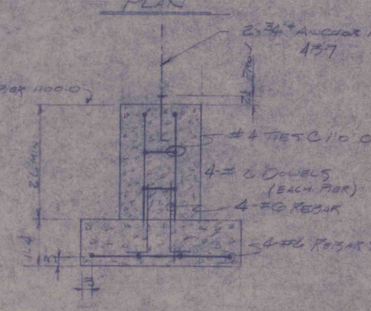PIER DETAIL (AF-7)
SCALE 1/2" = 1'-0"

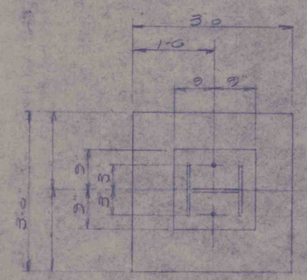


8 ANCHOR BOLTS A.F.7

HOFFMAN CONSTRUCTION CO. INC.
P.O. BOX 70 WEST DECATUR, PA. 16878
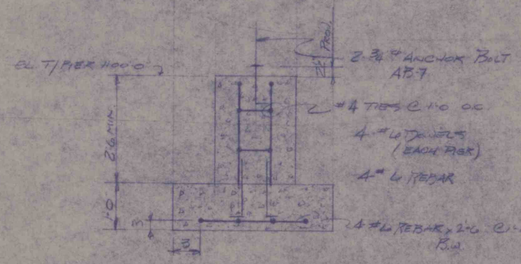
| | | |
|---|---|---|
| JOB # DEC-01-06 | SCALE: | DRAWN: |
| PFN COAL CO. | VARIES | CHK'D: |

FILTER DETAILS & LAYOUT

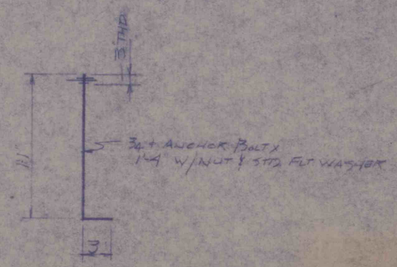DATE: 5/1/2006

7