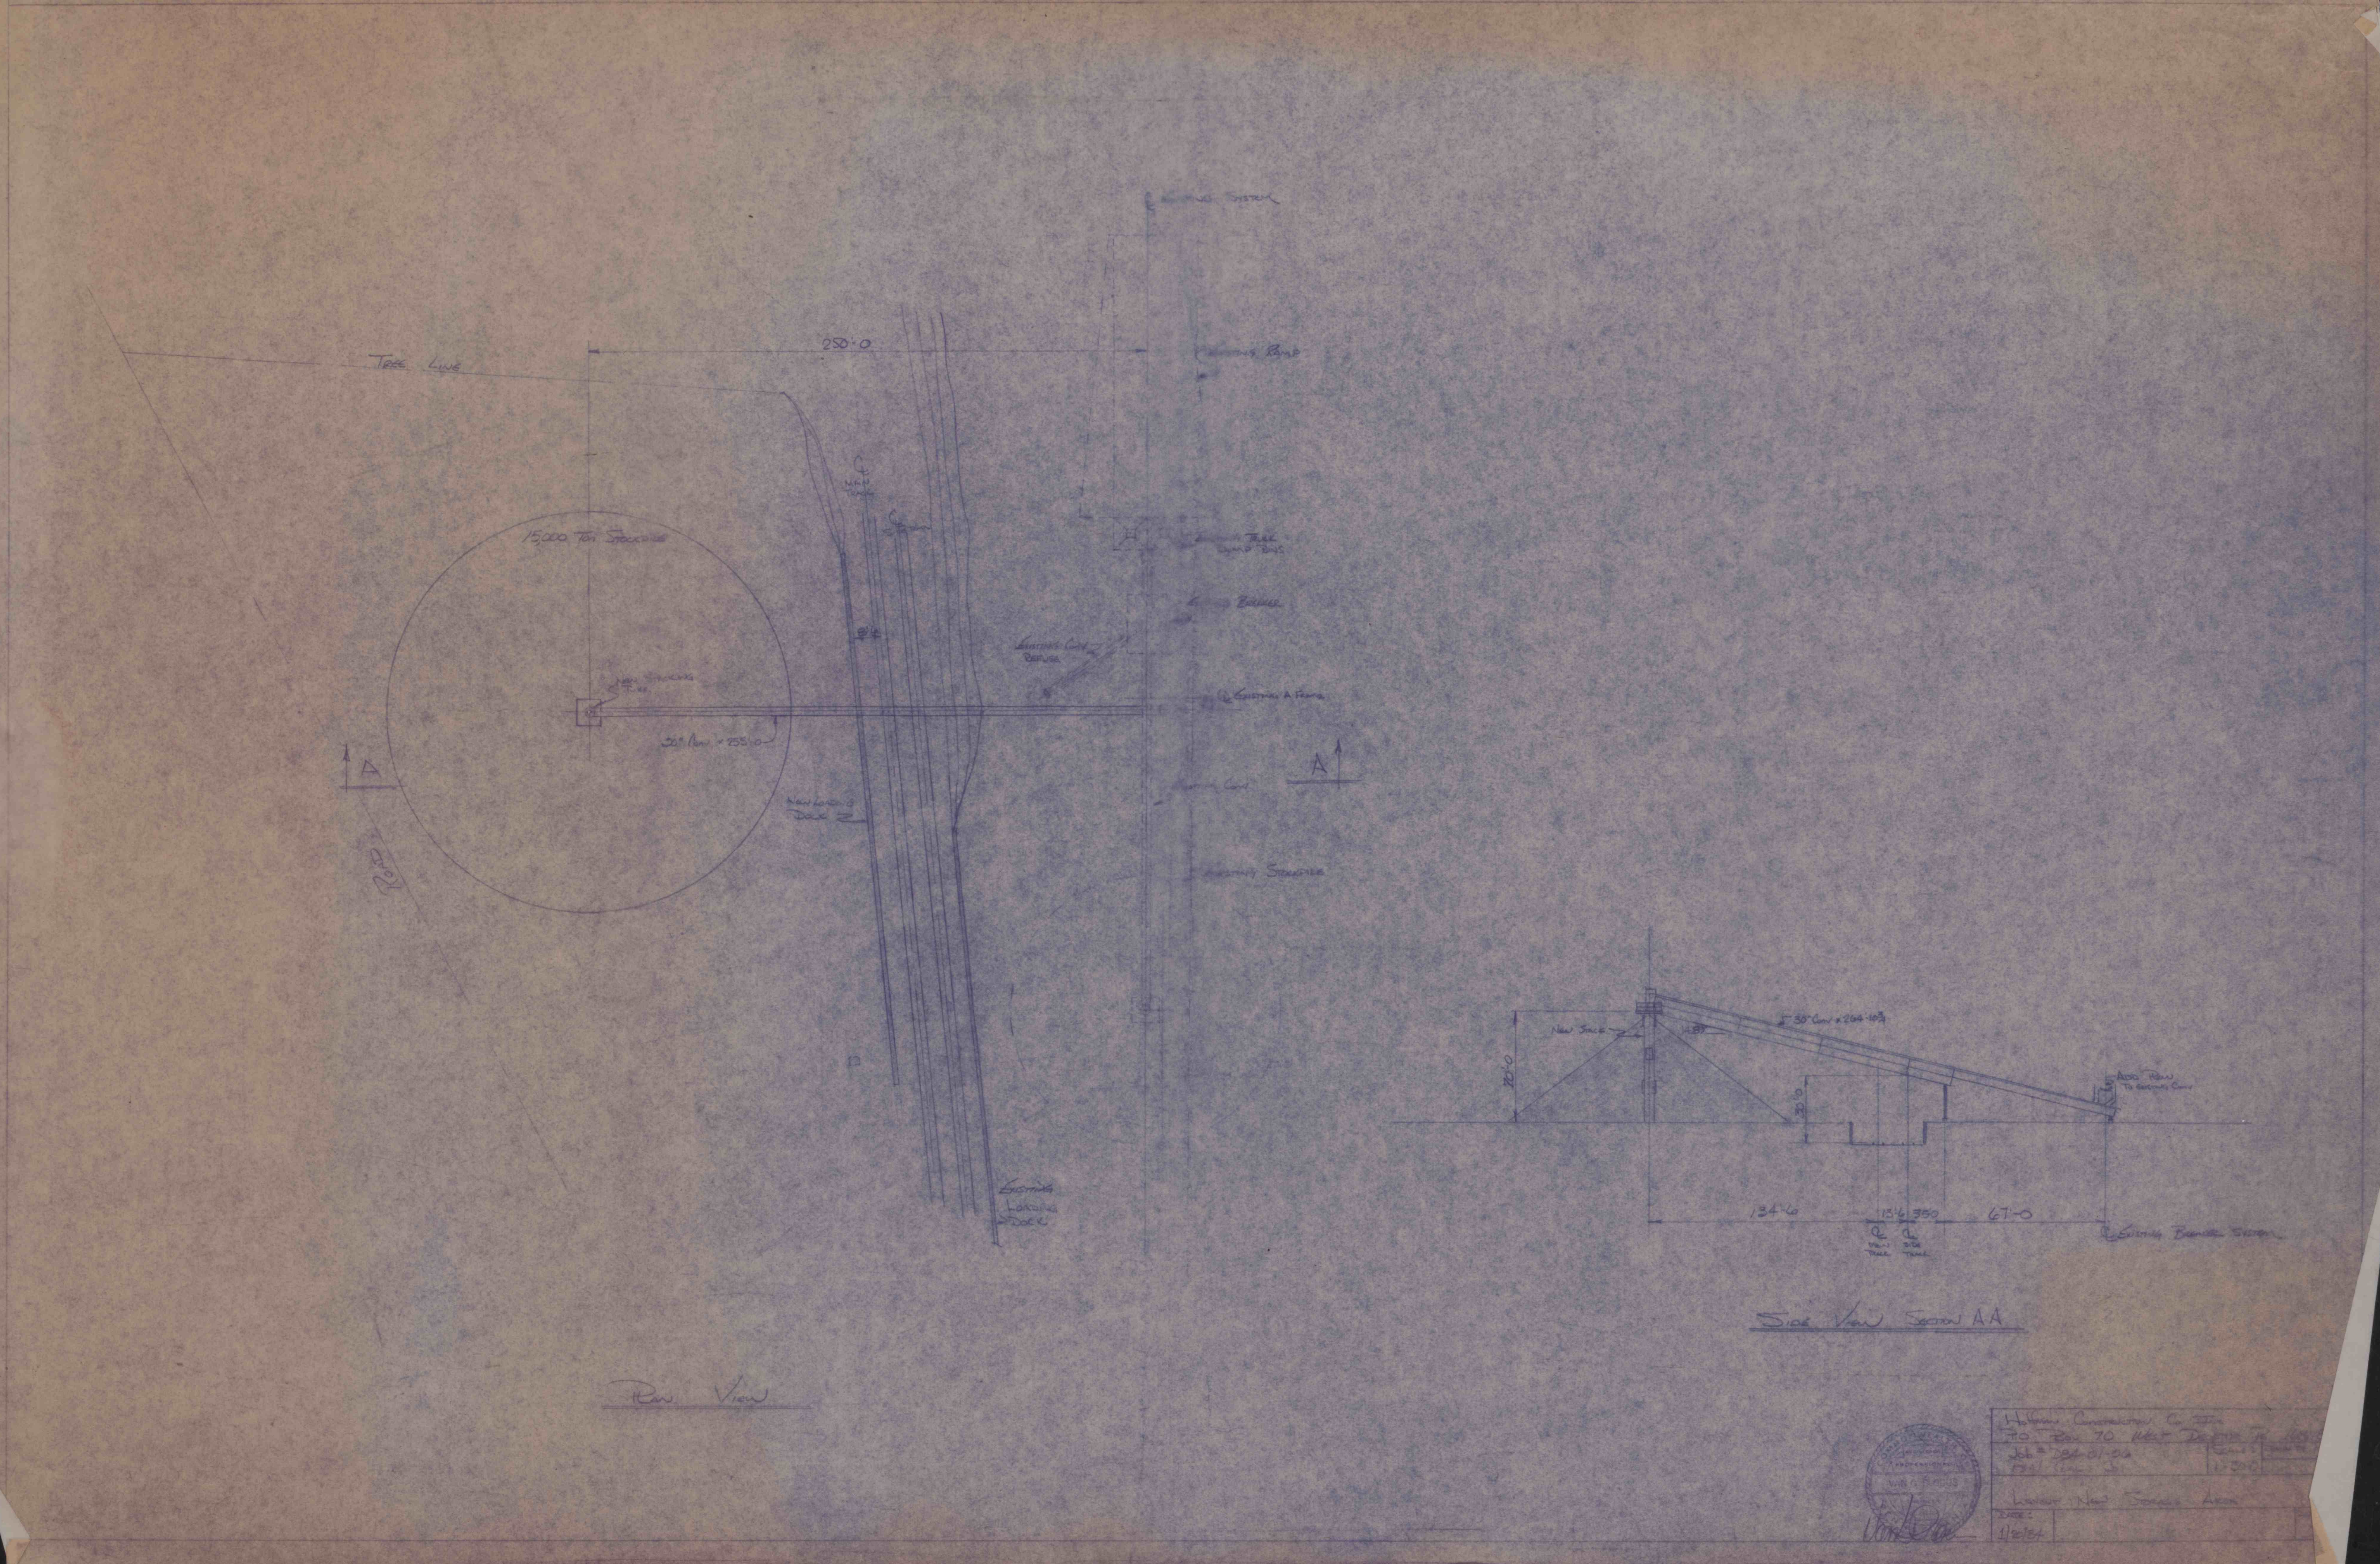

Tree Line
250'-0
15,000 Ton Stockpile
A
A
Side View Section A.A
Plan View
Layout New Storage Area
Date: