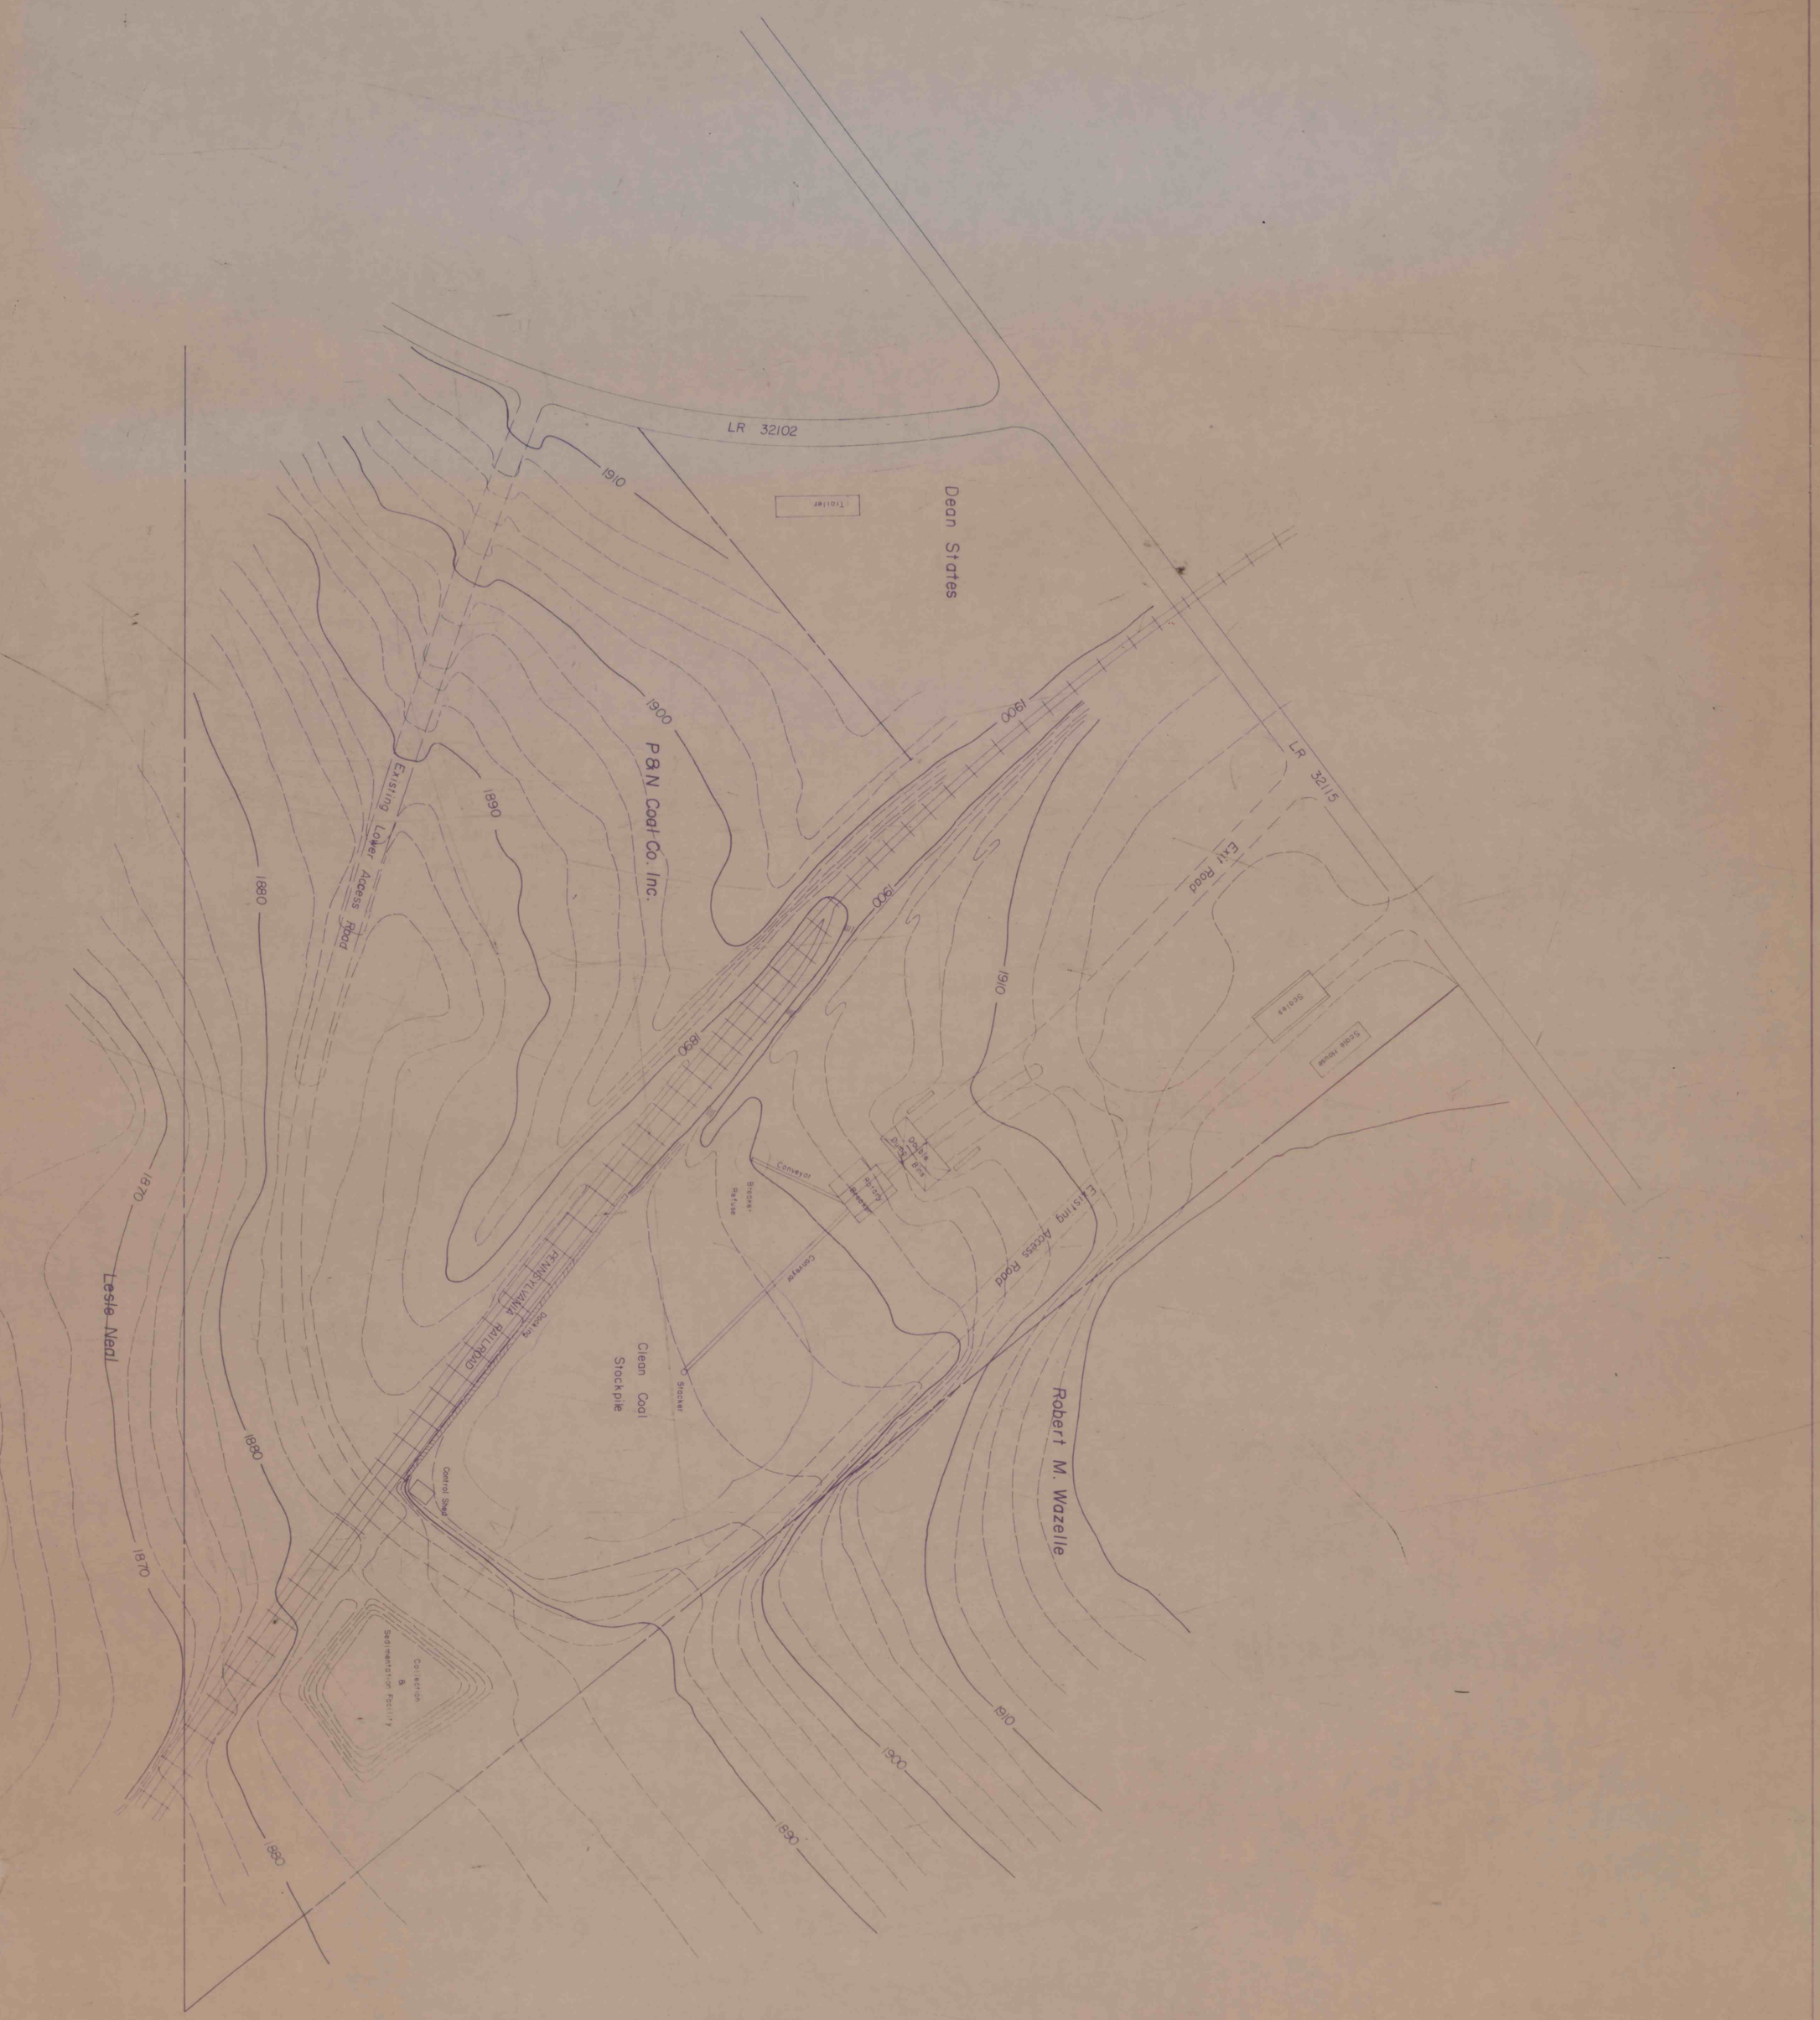


EXISTING CONTOUR & FACILITY LOCATION MAP

P&N COAL CO. INC.

HILLMAN TIPPLE

Banks Twp. Indiana Co.

SHEET 1 OF 2

NOTE:

All contours & natural features derived from field survey of March 15, 1984.

APPROVED: _____ DATE _____

APPROVED _____ DATE _____

APPROVED _____ ENGINEER

DATE _____ REG. NO. 25446-E

SEAL

VAPCO ENGINEERING
PUNXSUTAWNEY, PENNSYLVANIA

REVISIONS	BY

DRAWN BY BL
CHECKED BY SH
DATE 3-19-84
SCALE 1" = 50' FILE NO. "R"