PROPOSED CRUSHED COAL STOCKPILE & LOADING FACILITY

P&N COAL CO. INC.

HILLMAN TIPPLE

Banks Twp. Indiana Co.

SHEET 2 OF 2

NOTE:

All contours & natural features derived from field survey of March 15, 1984.

APPROVED: DATE:

APPROVED: DATE:

APPROVED: ENGINEER DATE:

REC NO 25446-E

SEAL

REVISIONS BY

VAPCO ENGINEERING PUNXSUTAWNEY, PENNSYLVANIA

DRAWN BY BL

CHECKED BY SM

DATE 3-19-84
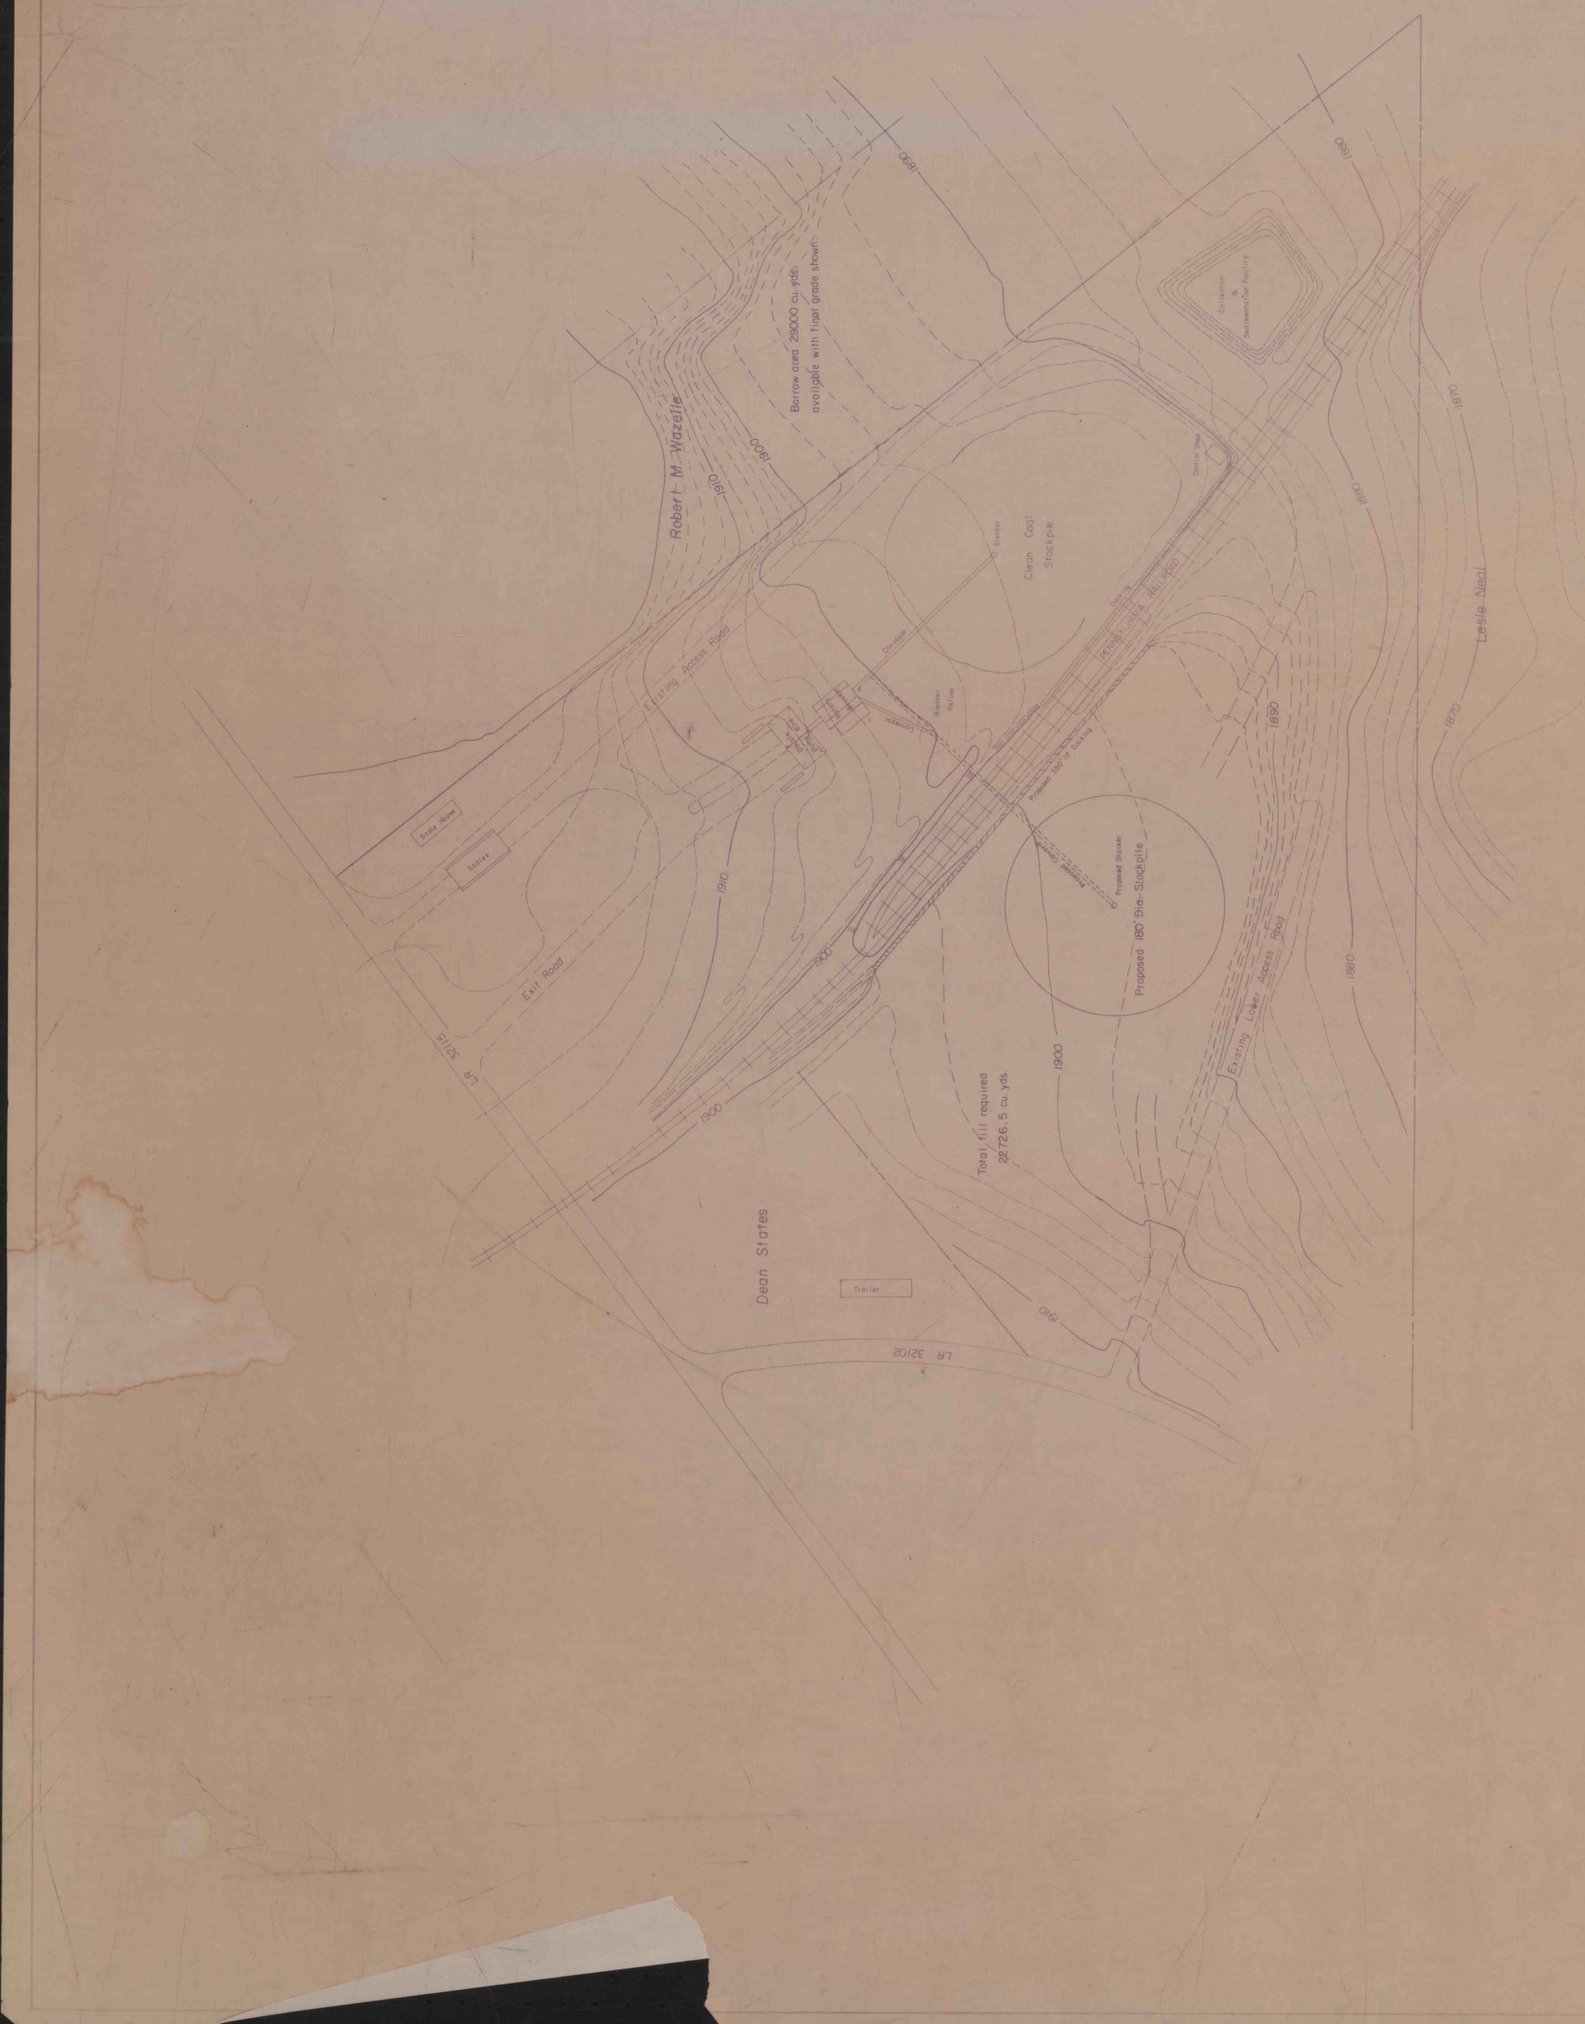
SCALE 1" = 50' FILE NO. "R"