



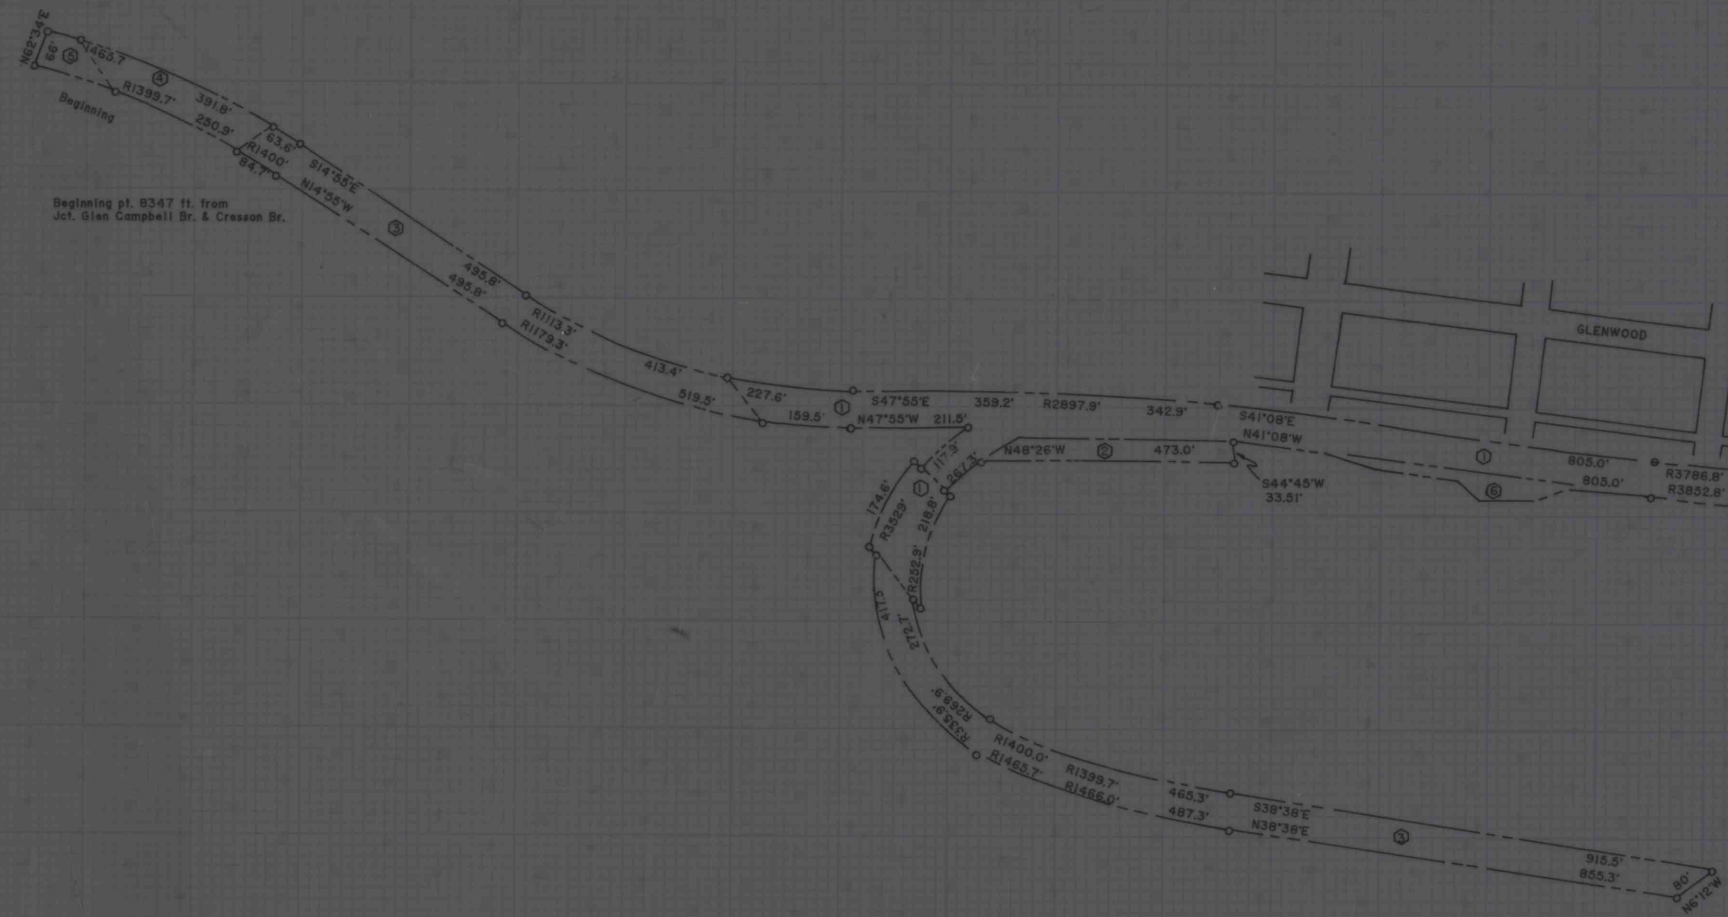

R. & E. Record

1	Glenwood Coal Co.	Dead Jan. 16, 1890
2	Wolanty Powolick, et ux.	Dead Aug. 24, 1915
3	Geo. Patchin, et ux.	Dead Jan. 29, 1895
4	Geo. W. Hoover, et ux.	Dead Nov. 8, 1889
5	Source of Title Unknown	
6	Source of Title Unknown	
7	Otto W. White, et al.	Dead Nov. 20, 1890

LOCATION
BOROUGH OF GLEN CAMPBELL
BANKS TOWNSHIP
INDIANA COUNTY
PENNSYLVANIA

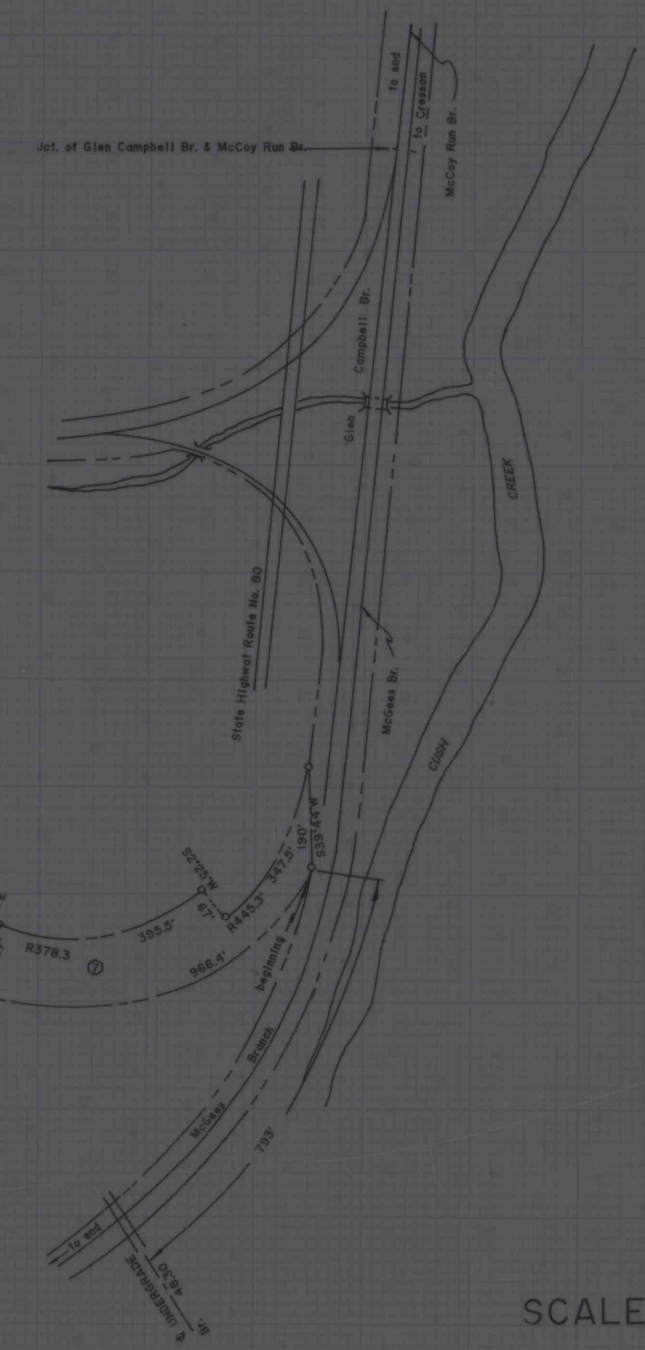

SCALE 1"=200'