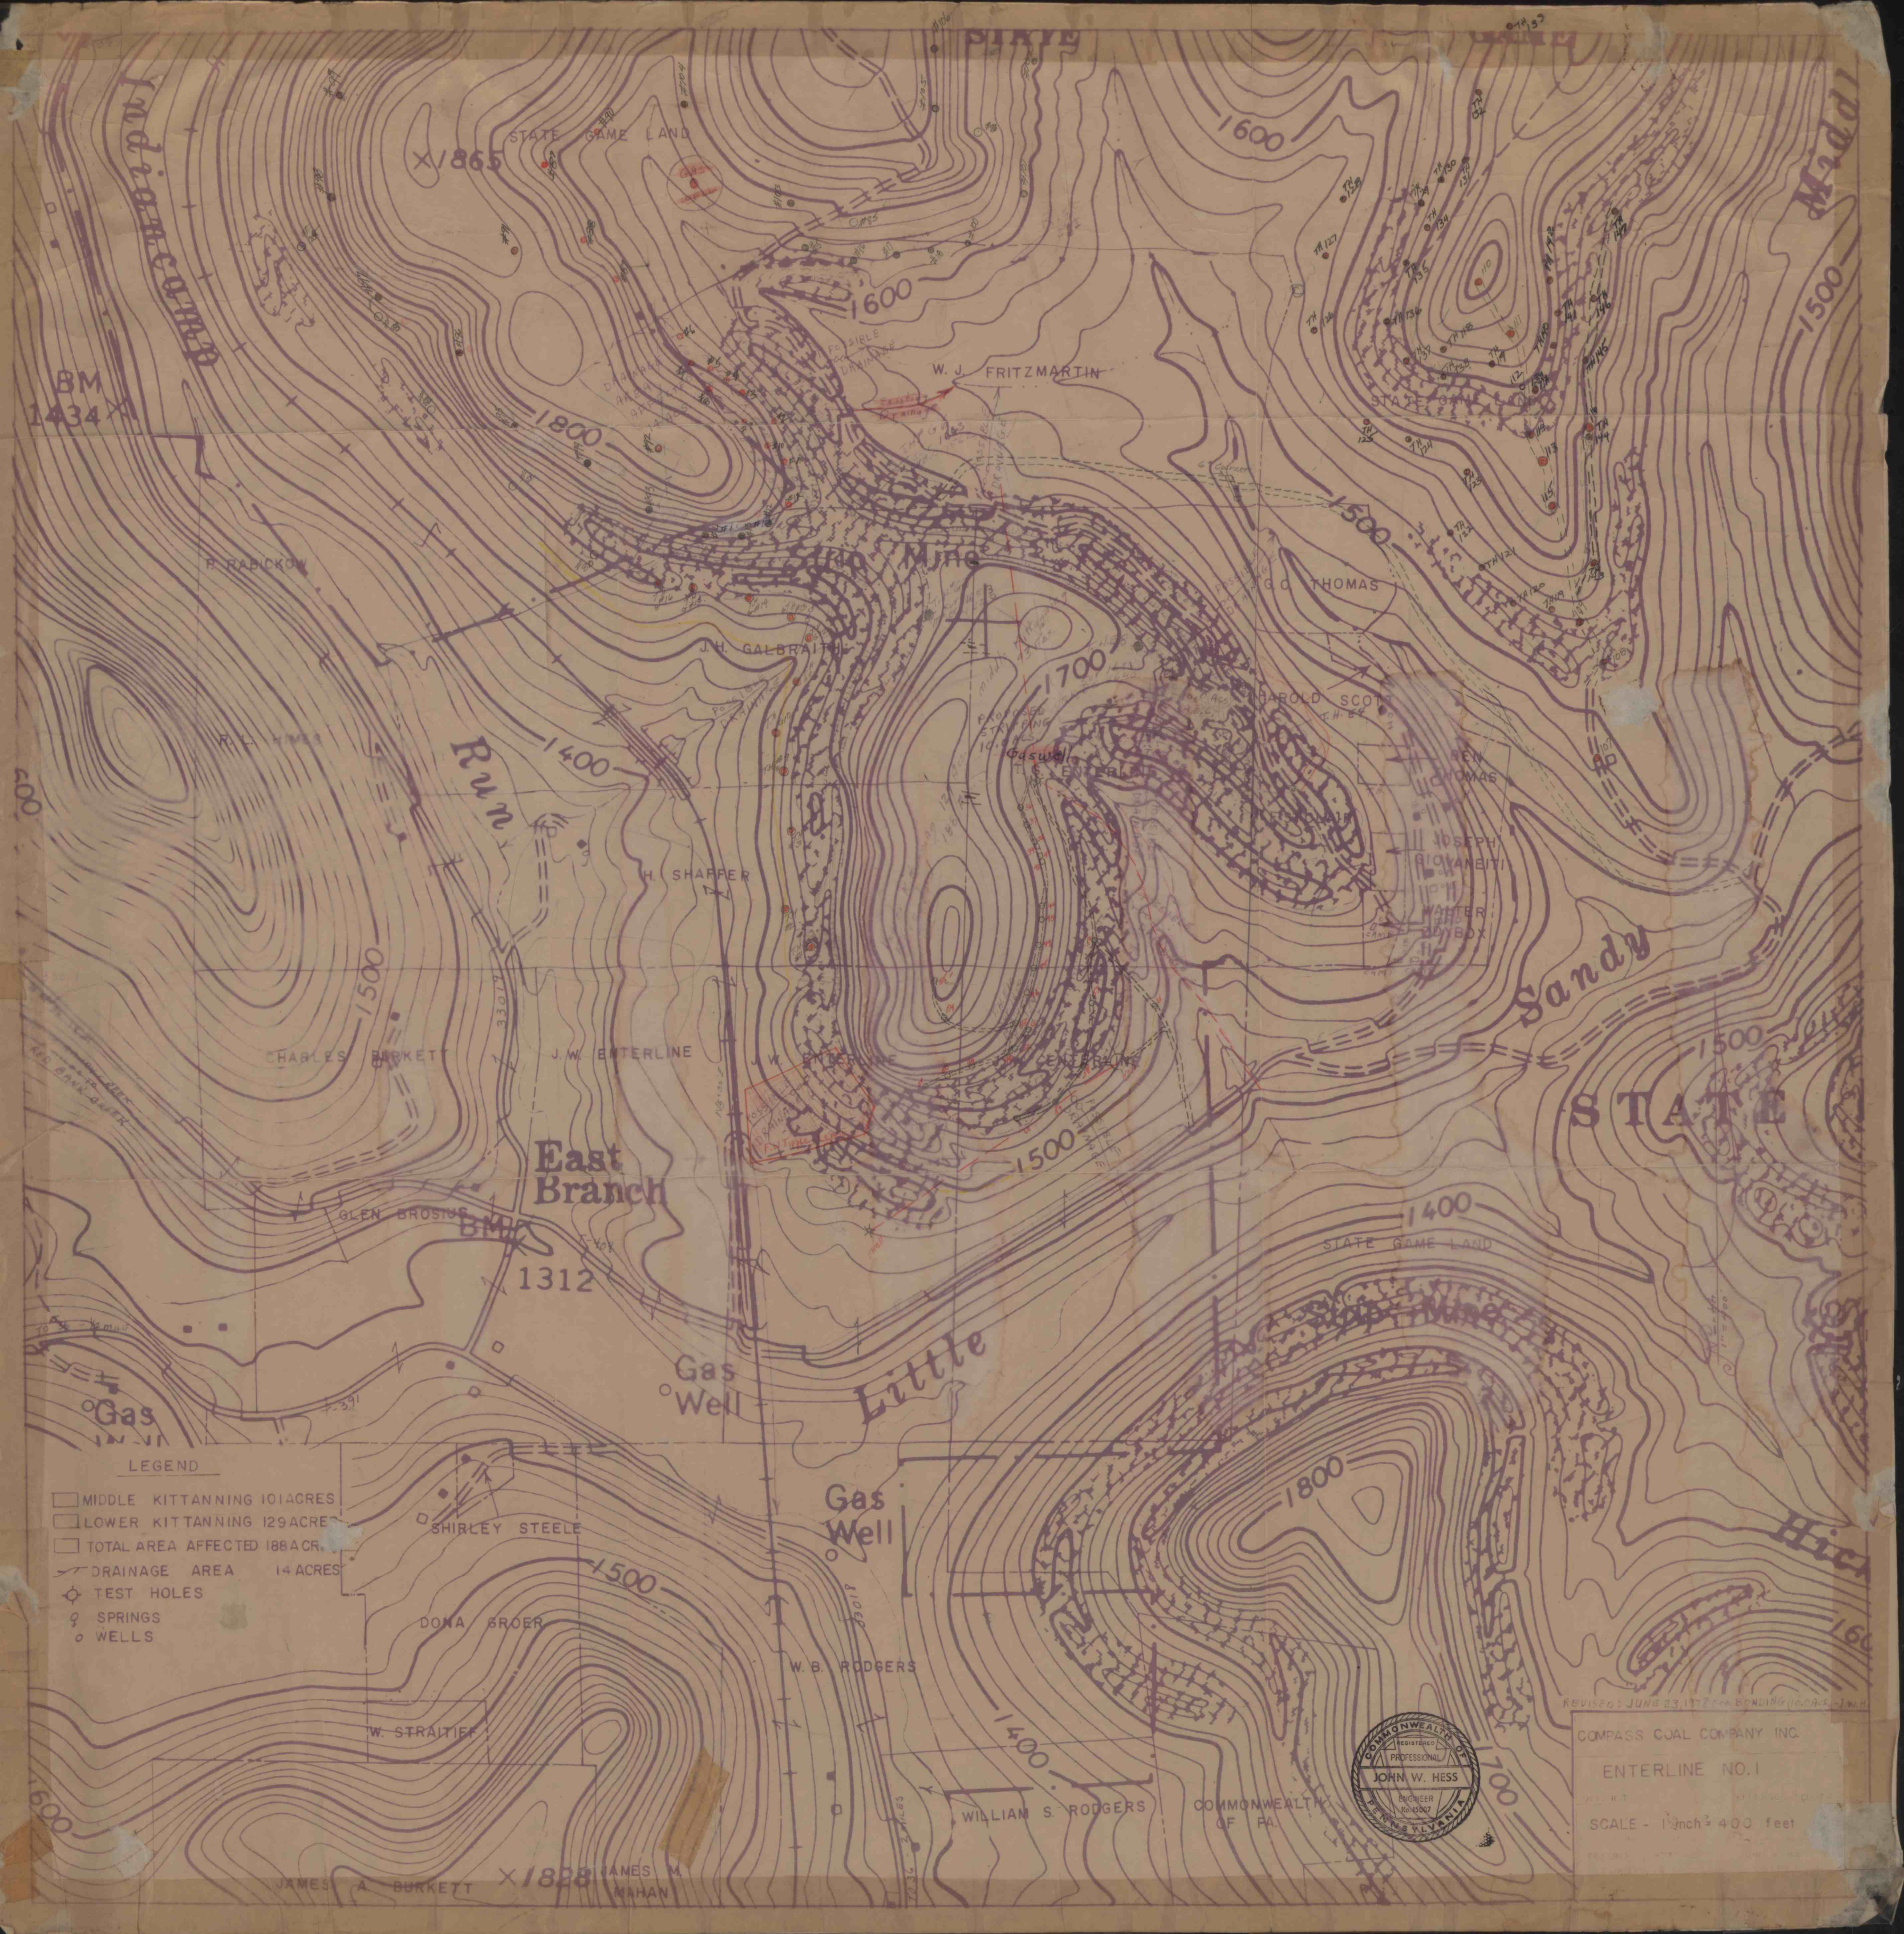
STATE GAME LAND
1865
STATE
1600
Indiancamp
Midd
BM
1434
1800
W. J. FRITZMARTIN
POSSIBLE DRAINAGE
Existing Drainage
DRAINAGE AREA AFFECTED 14 ACS.
Mine
G. C. THOMAS
1500
R. RABICKOW
J. H. GALBRAITH
1700
PROPOSED STRIPPING 10.0 ACS.
Gaswell
T. C. ENTERLINE
HAROLD SCOTT
T. H. 64
THOMAS
JOSEPH
WALTER
Run
1400
H. SHAFFER
Sandy
CHARLES BURKETT
J. W. ENTERLINE
J. W. ENTERLINE
T. C. ENTERLINE
STATE
East Branch
BM
1312
GLEN BROSIUS
STATE GAME LAND
Strip Mine
Gas Well
Little
Gas
Gas Well
SHIRLEY STEELE
DONA GROER
W. B. RODGERS
W. STRAITIFF
WILLIAM S. RODGERS
COMMONWEALTH OF PA.
JAMES A. BURKETT
1828
JAMES M. MAHAN
Hick
LEGEND
MIDDLE KITTANNING 101 ACRES
LOWER KITTANNING 129 ACRES
TOTAL AREA AFFECTED 188 ACRES
DRAINAGE AREA 14 ACRES
TEST HOLES
SPRINGS
WELLS
REVISED: JUNE 23, 1978 FOR BONDING (10.0 ACS.) -J.W.H.
COMPASS COAL COMPANY INC.
ENTERLINE NO. 1
SCALE - 1 inch = 400 feet
JOHN W. HESS
No. 15007