

GENERAL MAP OF THE DENTS RUN COAL FIELD

ELK COUNTY, PENNA.

Scale: One Inch = 1000 Feet.



Office of
E. V. d'Inviliers, Geologist & Mining Engineer,
518 Walnut St. Phila., Pa.

DECEMBER 1914


- Emery Lands
- Area underlain by Upper Coal Bed, now being mined.
- " " " Lower " " 185' below Upper Bed.

COAL SECTIONS: LOWER SEAM

Scale: 1" = 2 Feet

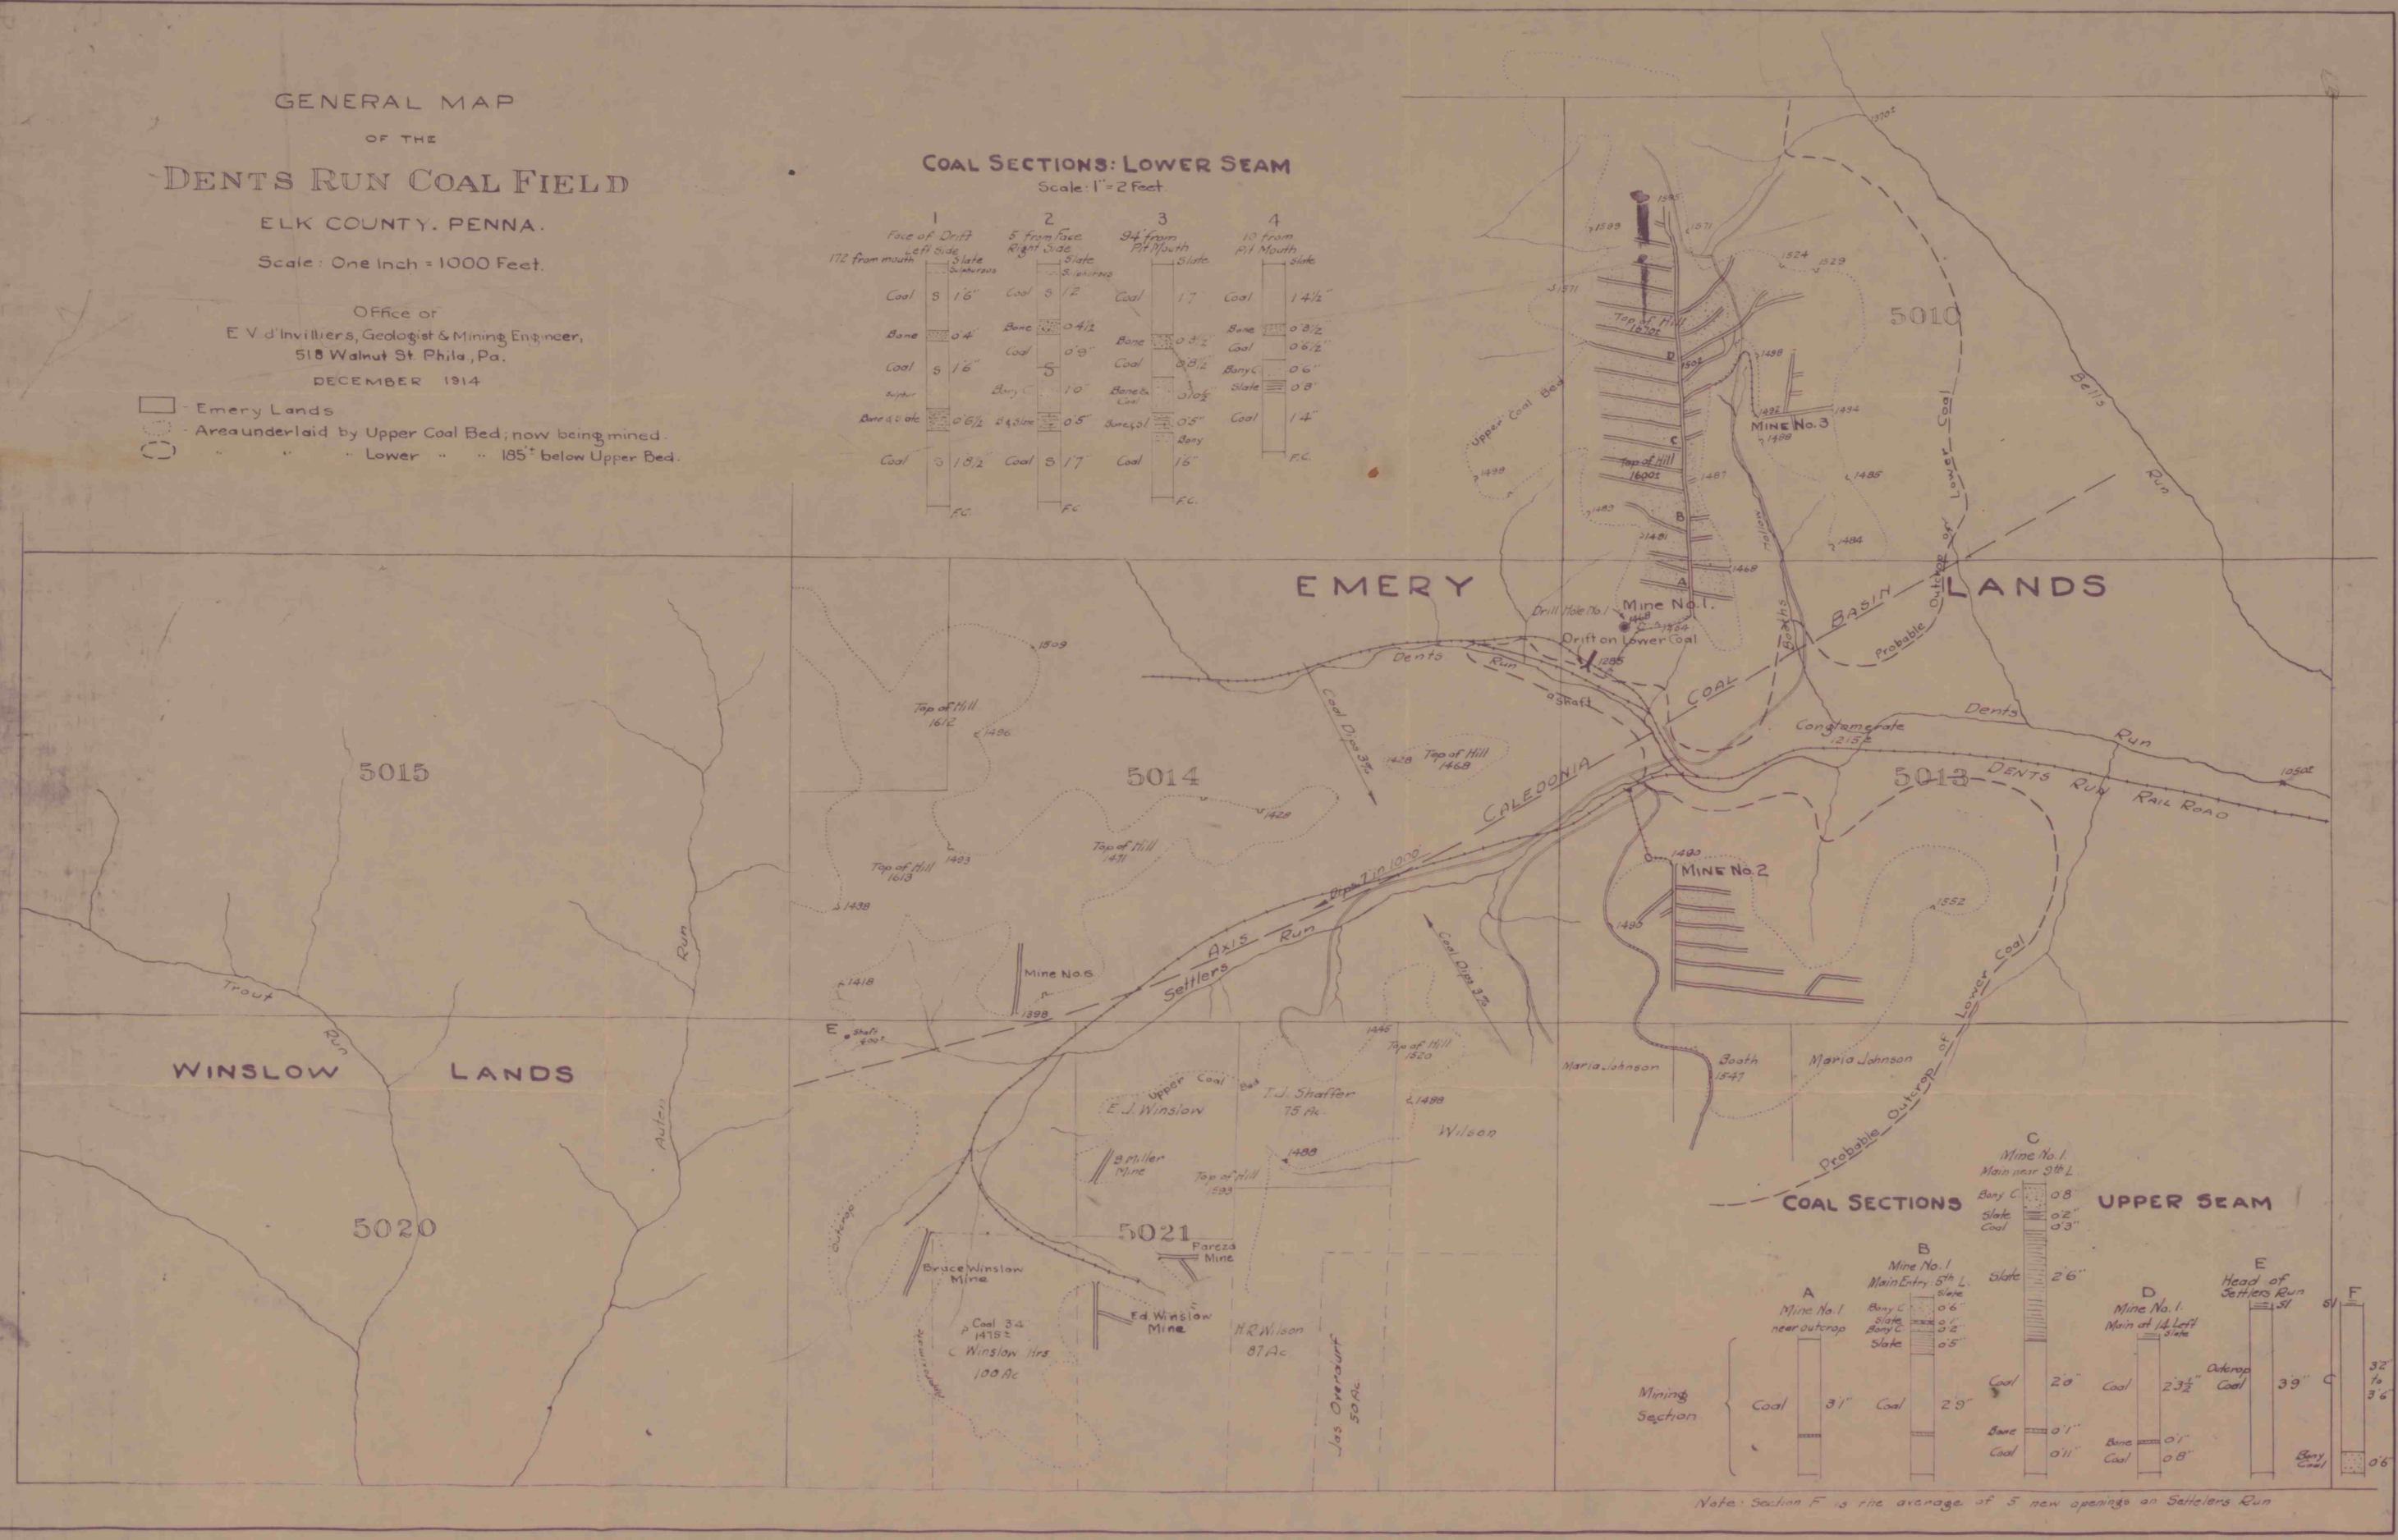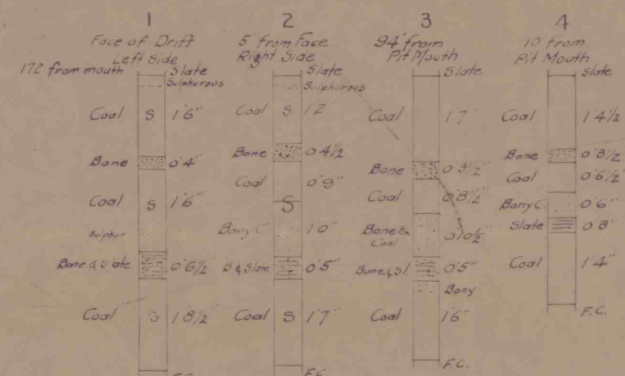

COAL SECTIONS: UPPER SEAM

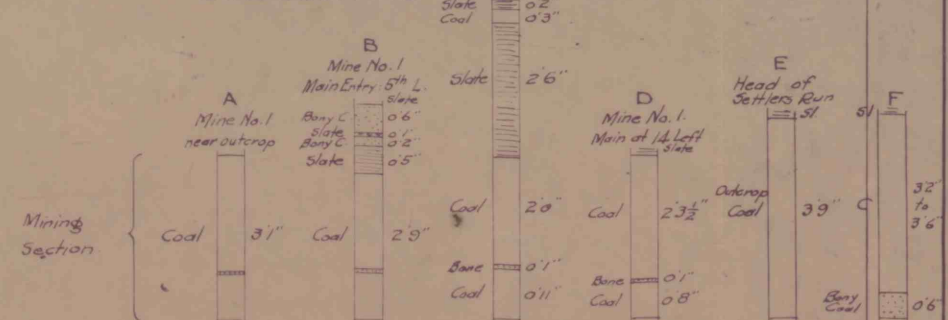

Note: Section F is the average of 5 new openings on Settlers Run