

BOROUGH OF PUNXSUTAWNEY


STATE GAME LANDS No. 105

STATE
GAME
LANDS
No. 105

C. H. BOWERS

ROCHESTER
AND
PITTSBURGH
COAL CO.

G. F. KELLER

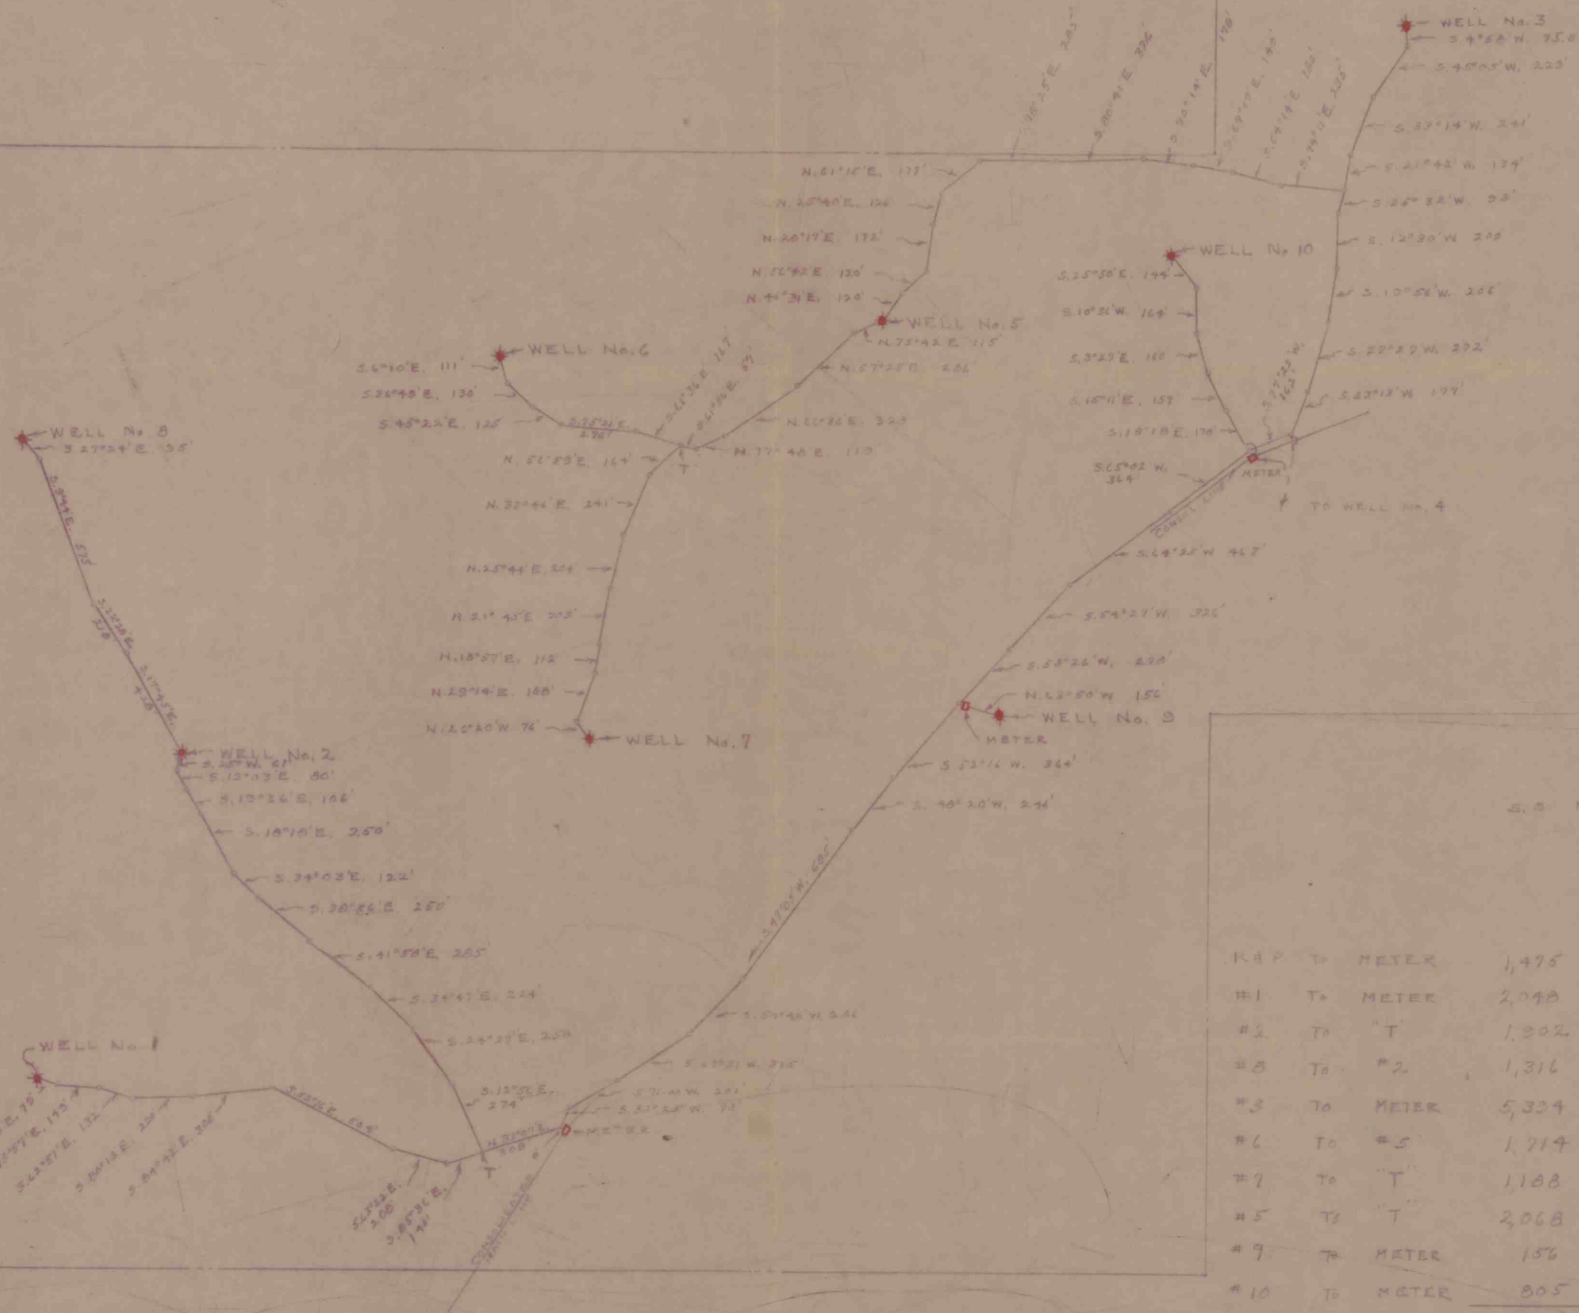



MID EAST OIL CO.
PIPELINE PLAN
GASKILL TWP. JEFFERSON CO.
R. B. SHANNON & ASSOCIATES, INDIANA, PA.
DRAWN BY: H.P. DATE: APRIL 1961
SCALE: 1"=400' DRAWING NO. 7057-F