
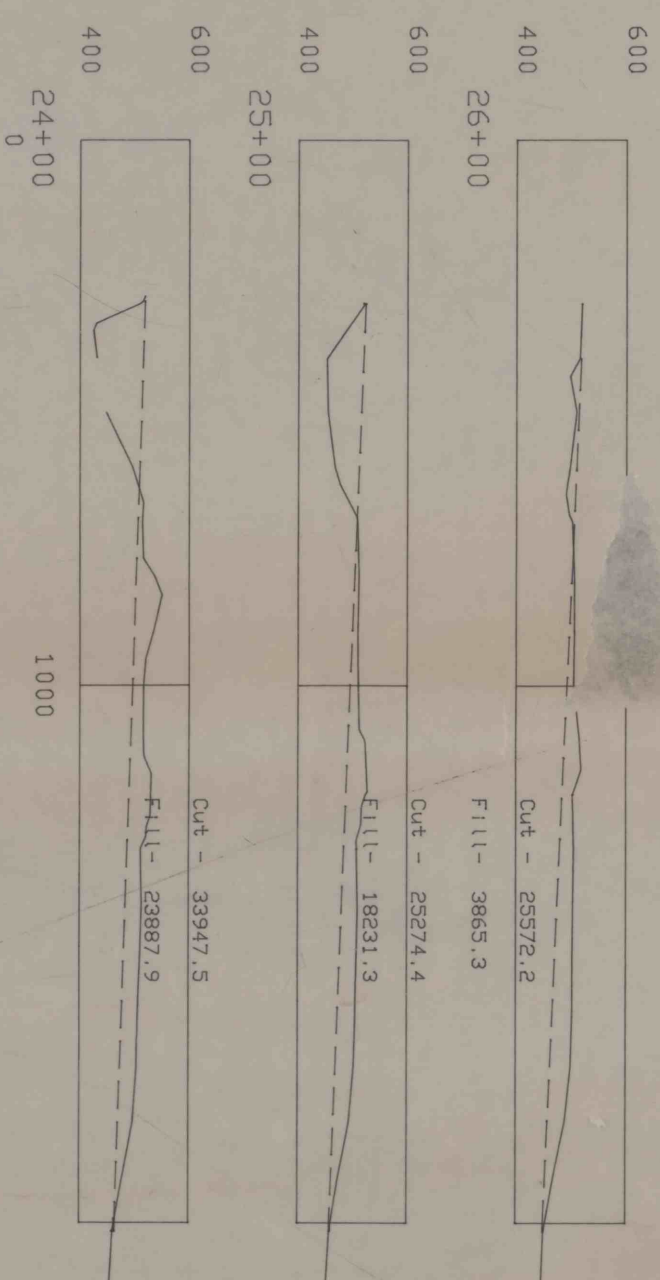
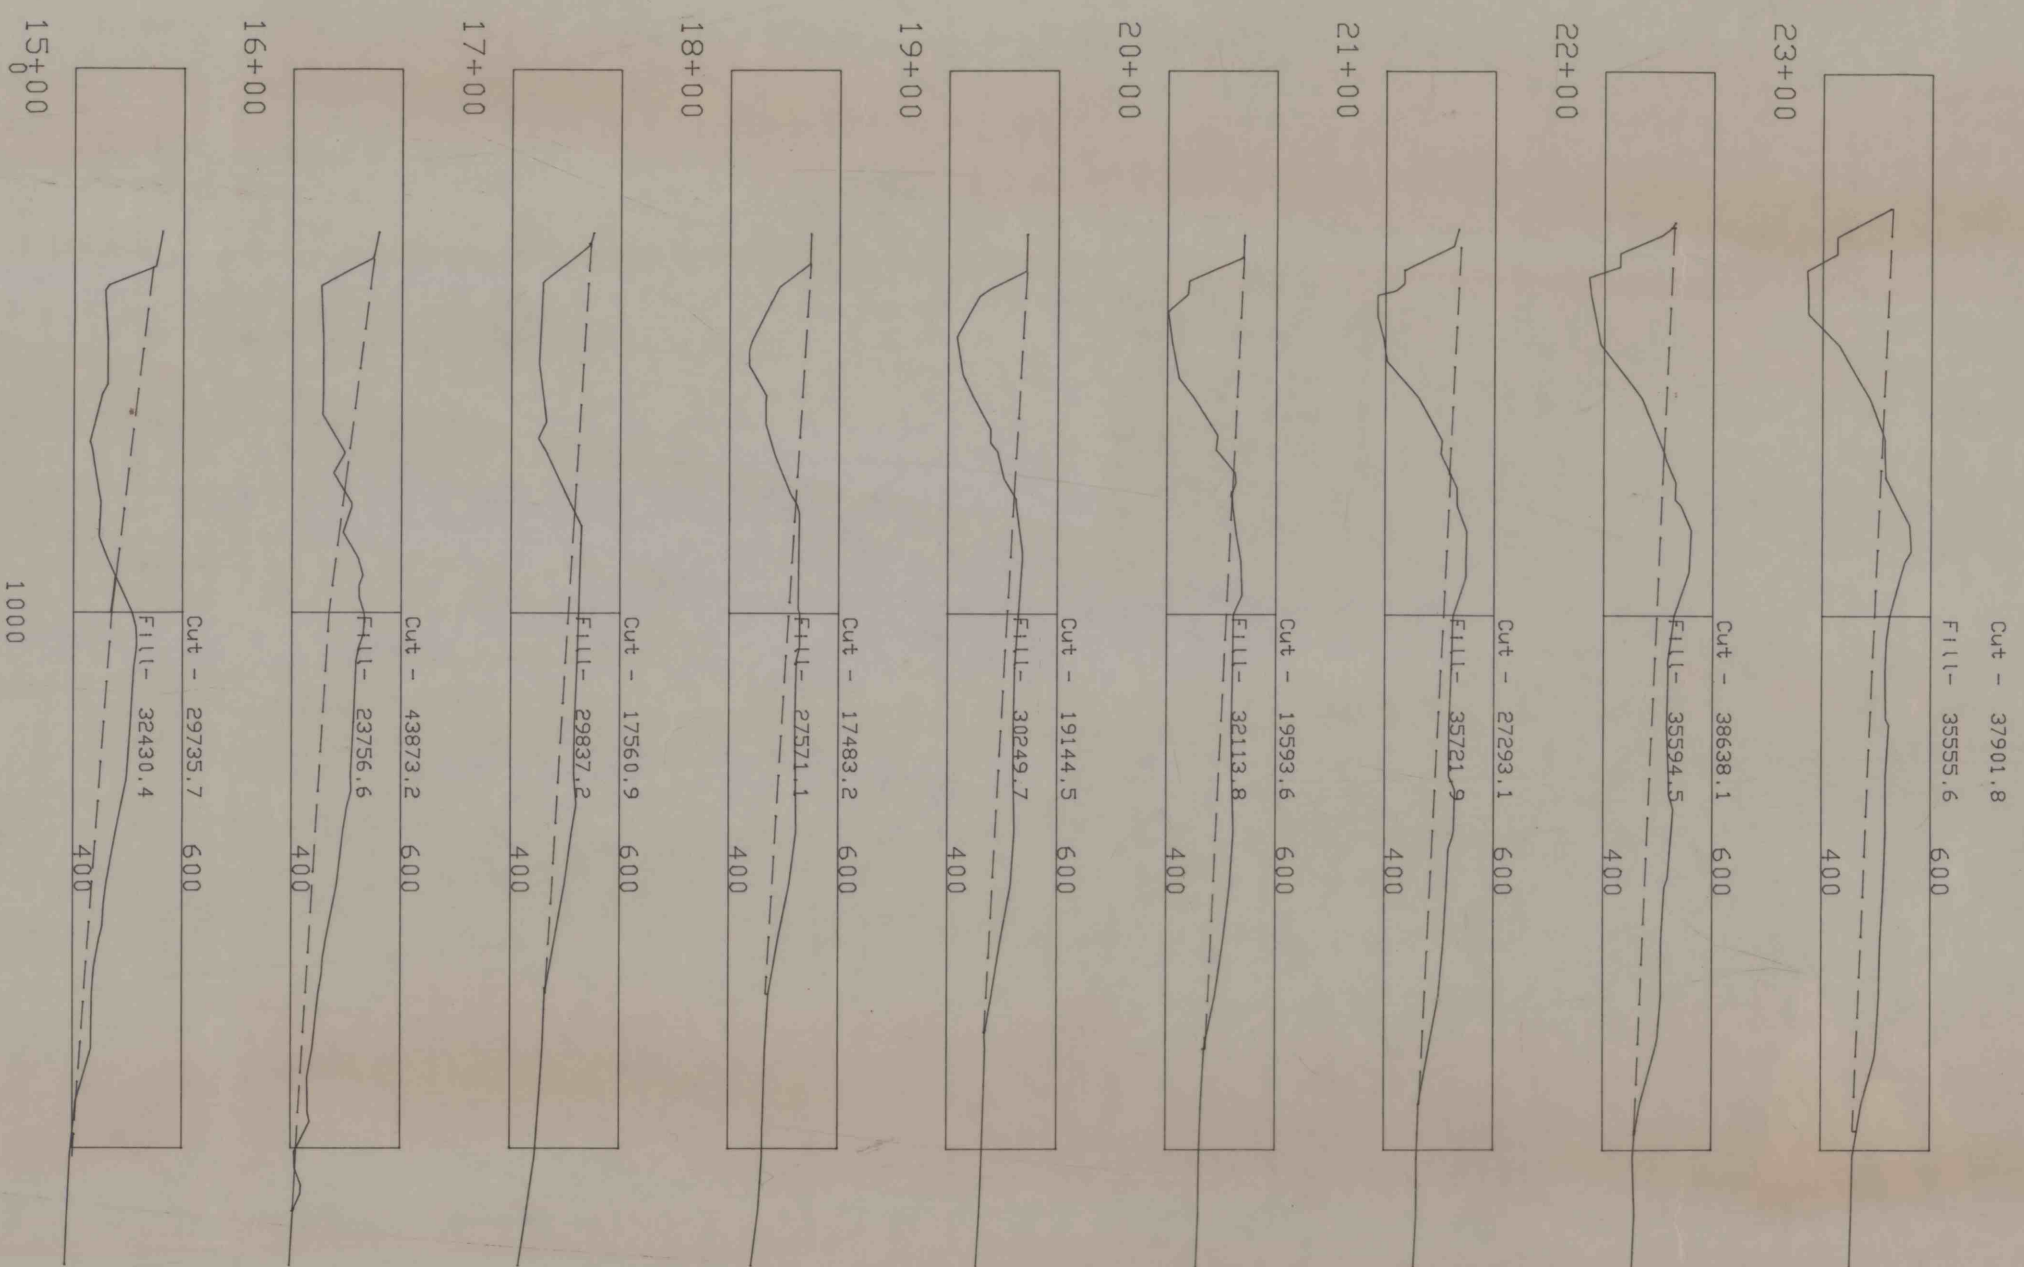


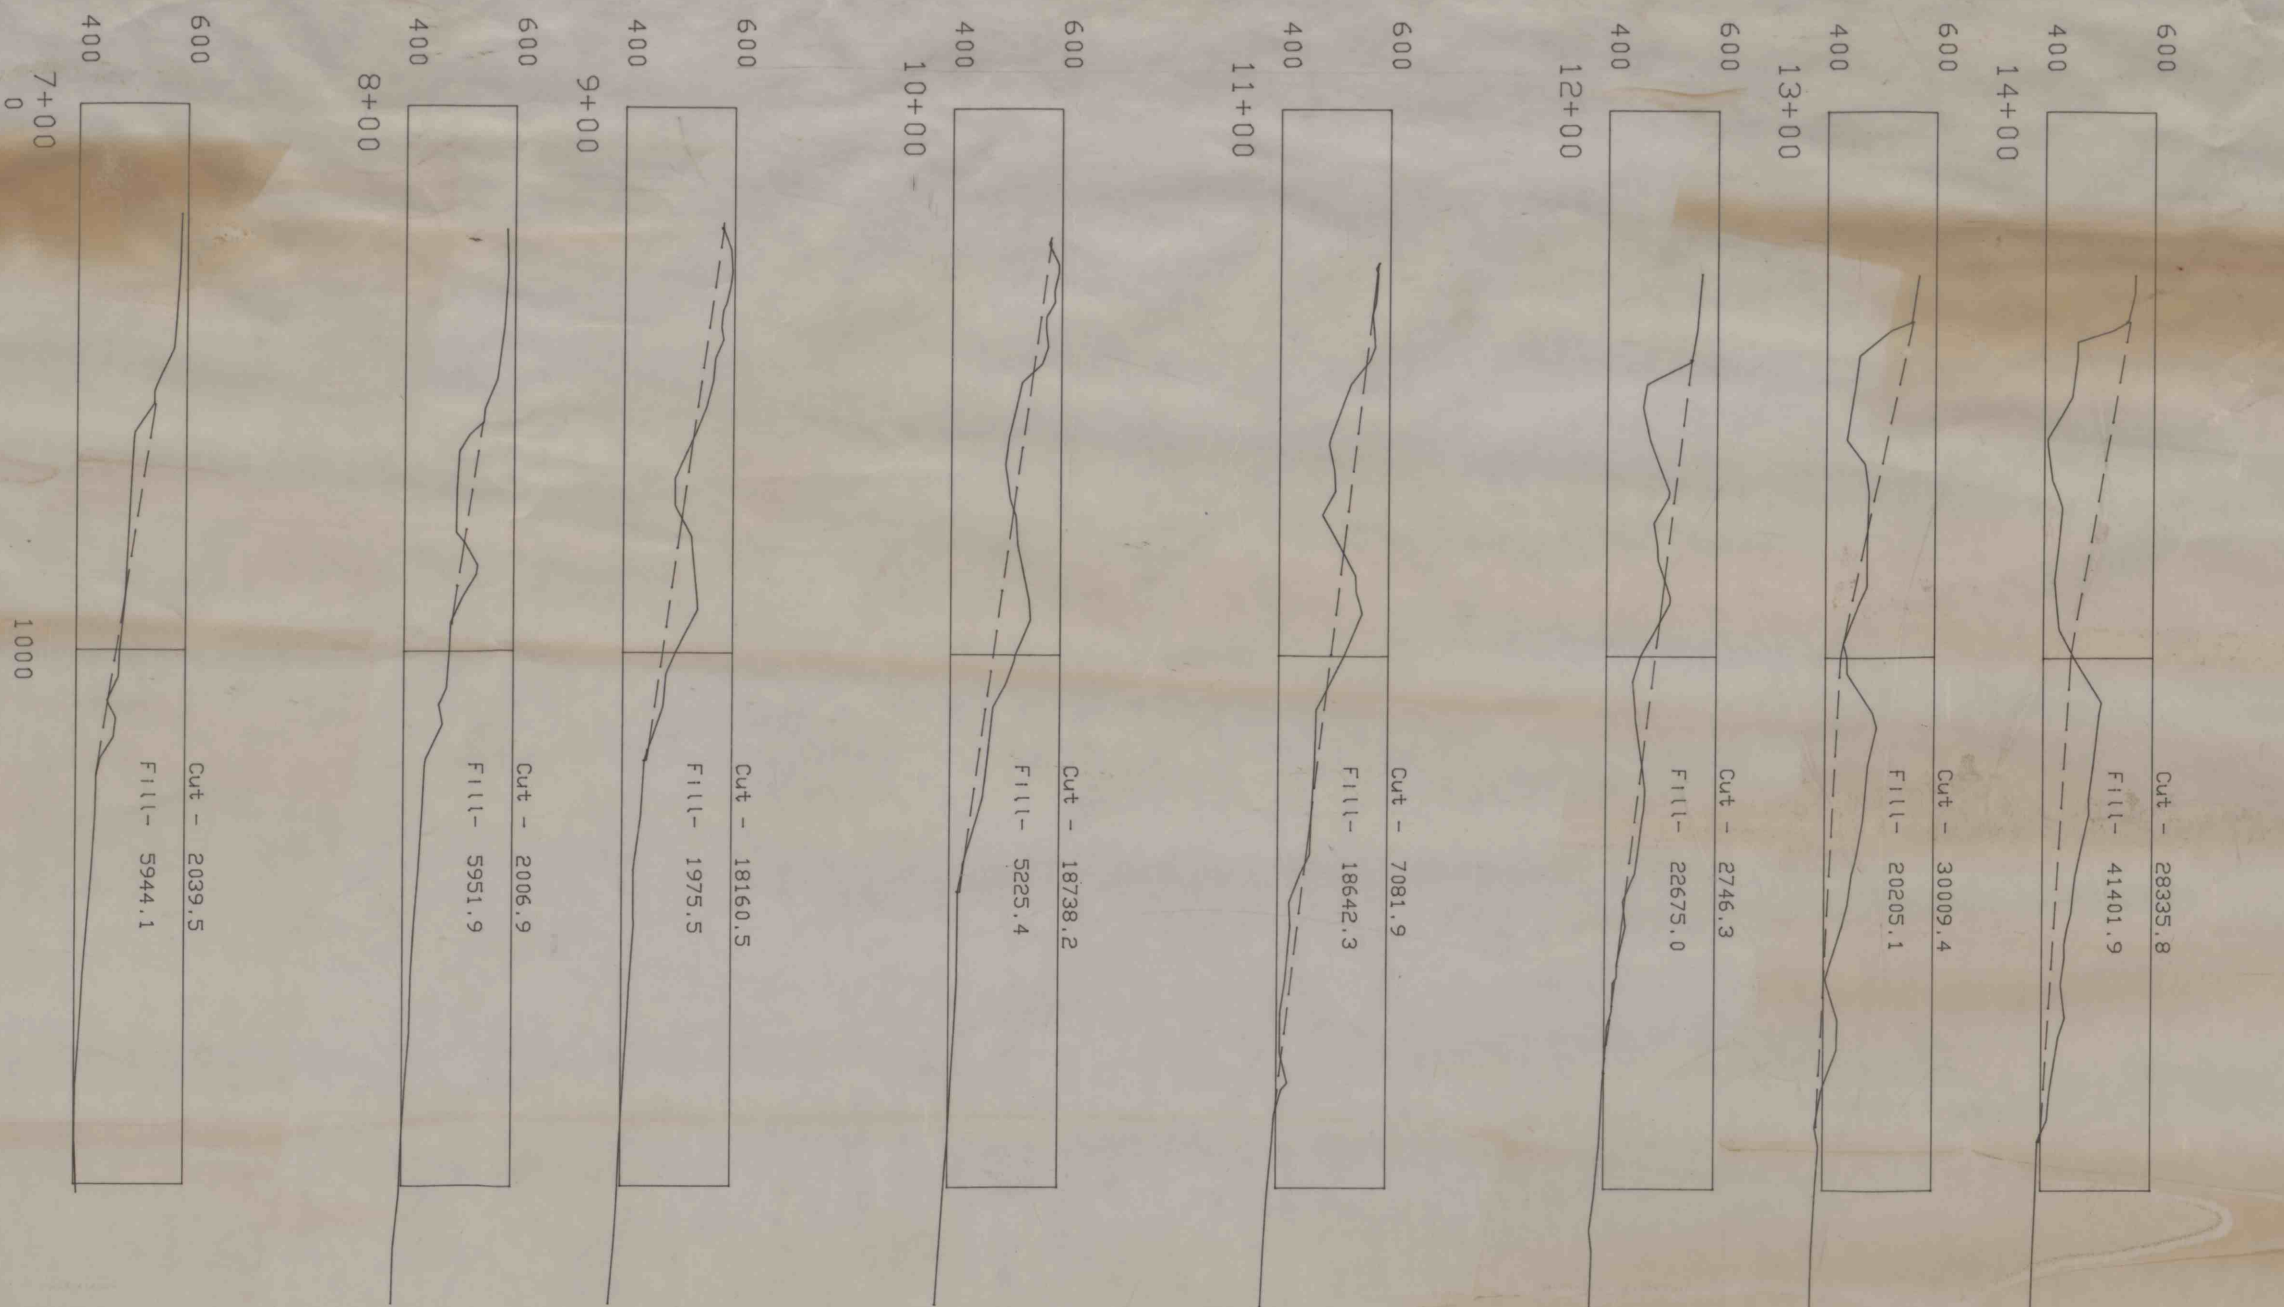

EXISTING GRADE _____

PROPOSED FINAL GRADE - - - - -